

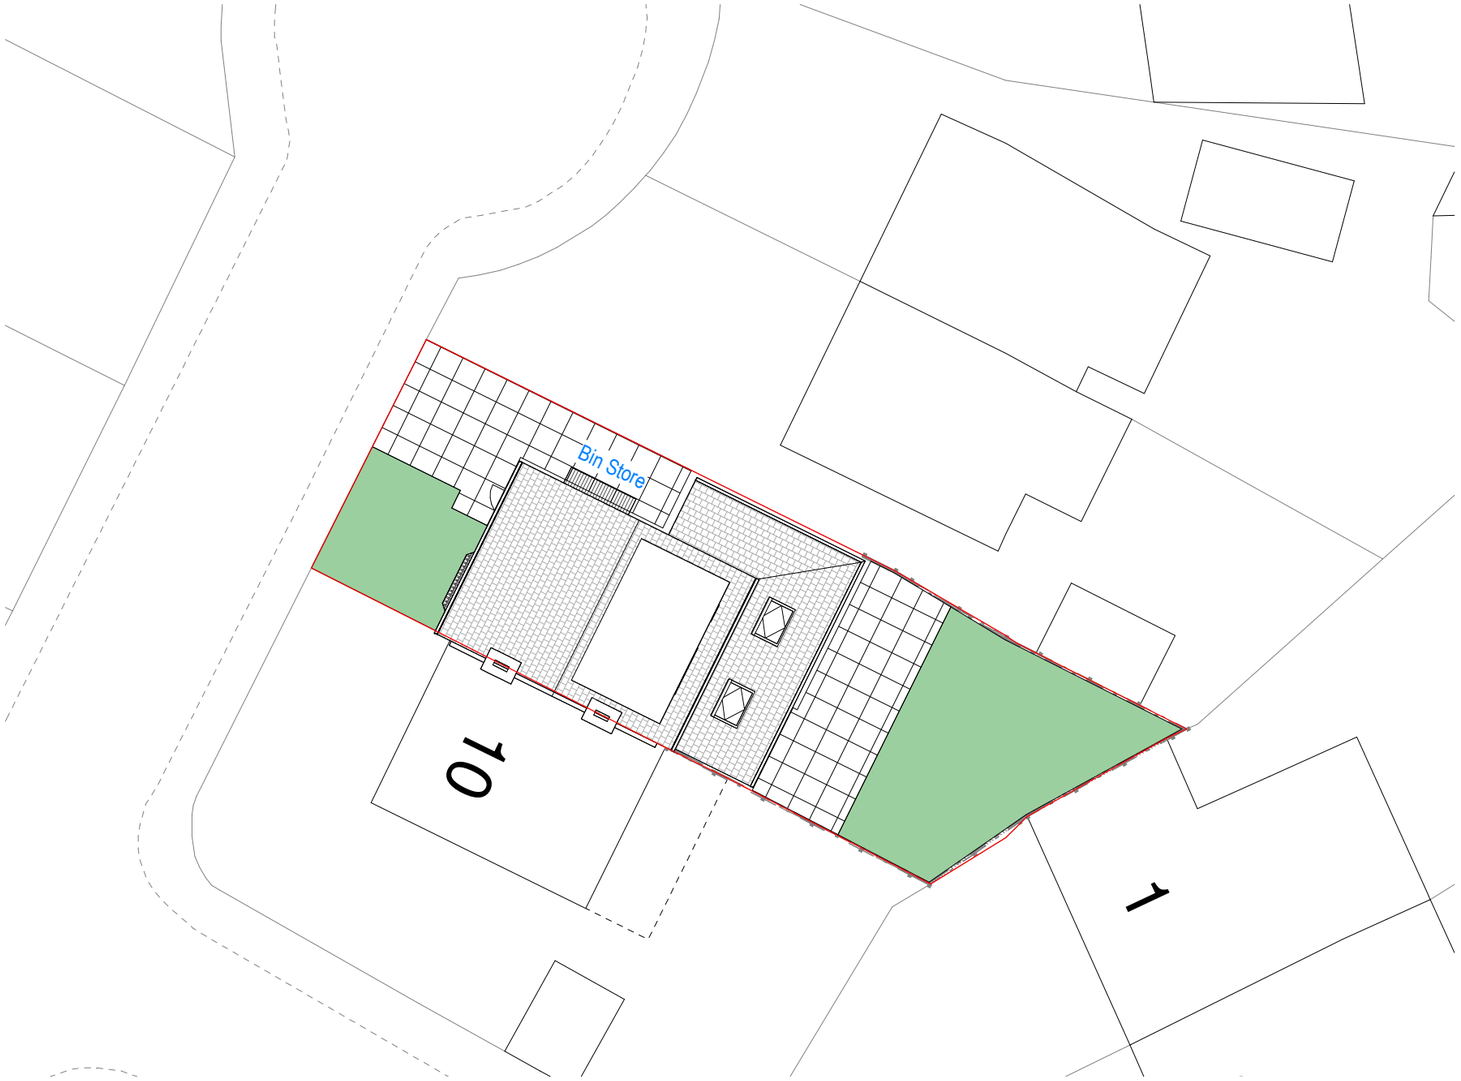



Planning - Proposed Site Plan
1 : 200

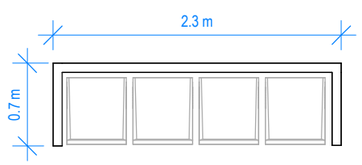

Bin Store Plan
1 : 50

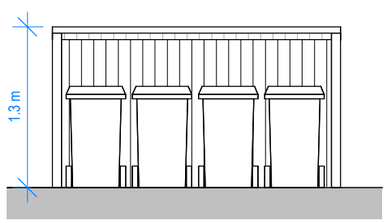

Bin Store - Front Elevation
1 : 50

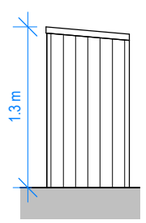

Bin Store - Side Elevation
1 : 50

Notes
The Contractor is to check all dimensions and conditions on site before commencing.

COPYRIGHT ALMARCHITECT LTD. ALL RIGHTS RESERVED. THIS DOCUMENT IS ISSUED FOR THE PARTY WHO COMMISSIONED IT AND FOR THE SPECIFIC PURPOSES CONNECTED WITH THE PROJECT ONLY. IT SHOULD NOT BE RELIED UPON BY ANY OTHER PARTY OR USED FOR ANY OTHER PURPOSE. ALMA LTD ACCEPTS NO RESPONSIBILITY OR LIABILITY WHICH MAY ARISE FROM RELIANCE OR USE OF THIS DOCUMENT OR THE DATA CONTAINED HEREIN BY ANY OTHER PARTY OR FOR ANY OTHER PURPOSE.

Scale Bars	TO BE USED ONLY AS GUIDANCE				
1:100	mm	1000	3000	5000	
1:200	mm	5000	8000		
1:500	M	5	15	25	
1:1250	M	10	30	50	70

KEYPLAN

Rev	Description	By	Date
A	Revised Plans issued for planning		12.05.26

Client: Molly and Tom Williams

Job: 12 Overwood Road

Drawing: Planning - Proposed Site & Roof Plan and Bin Store

Ref.: P25.12_1010 Rev: A

Date: 20.02.26 Scale: As indicated @ A3

ALM Architect Ltd.
07706 304 494
anna@alm-architect.co.uk
Beech Avenue, Northenden