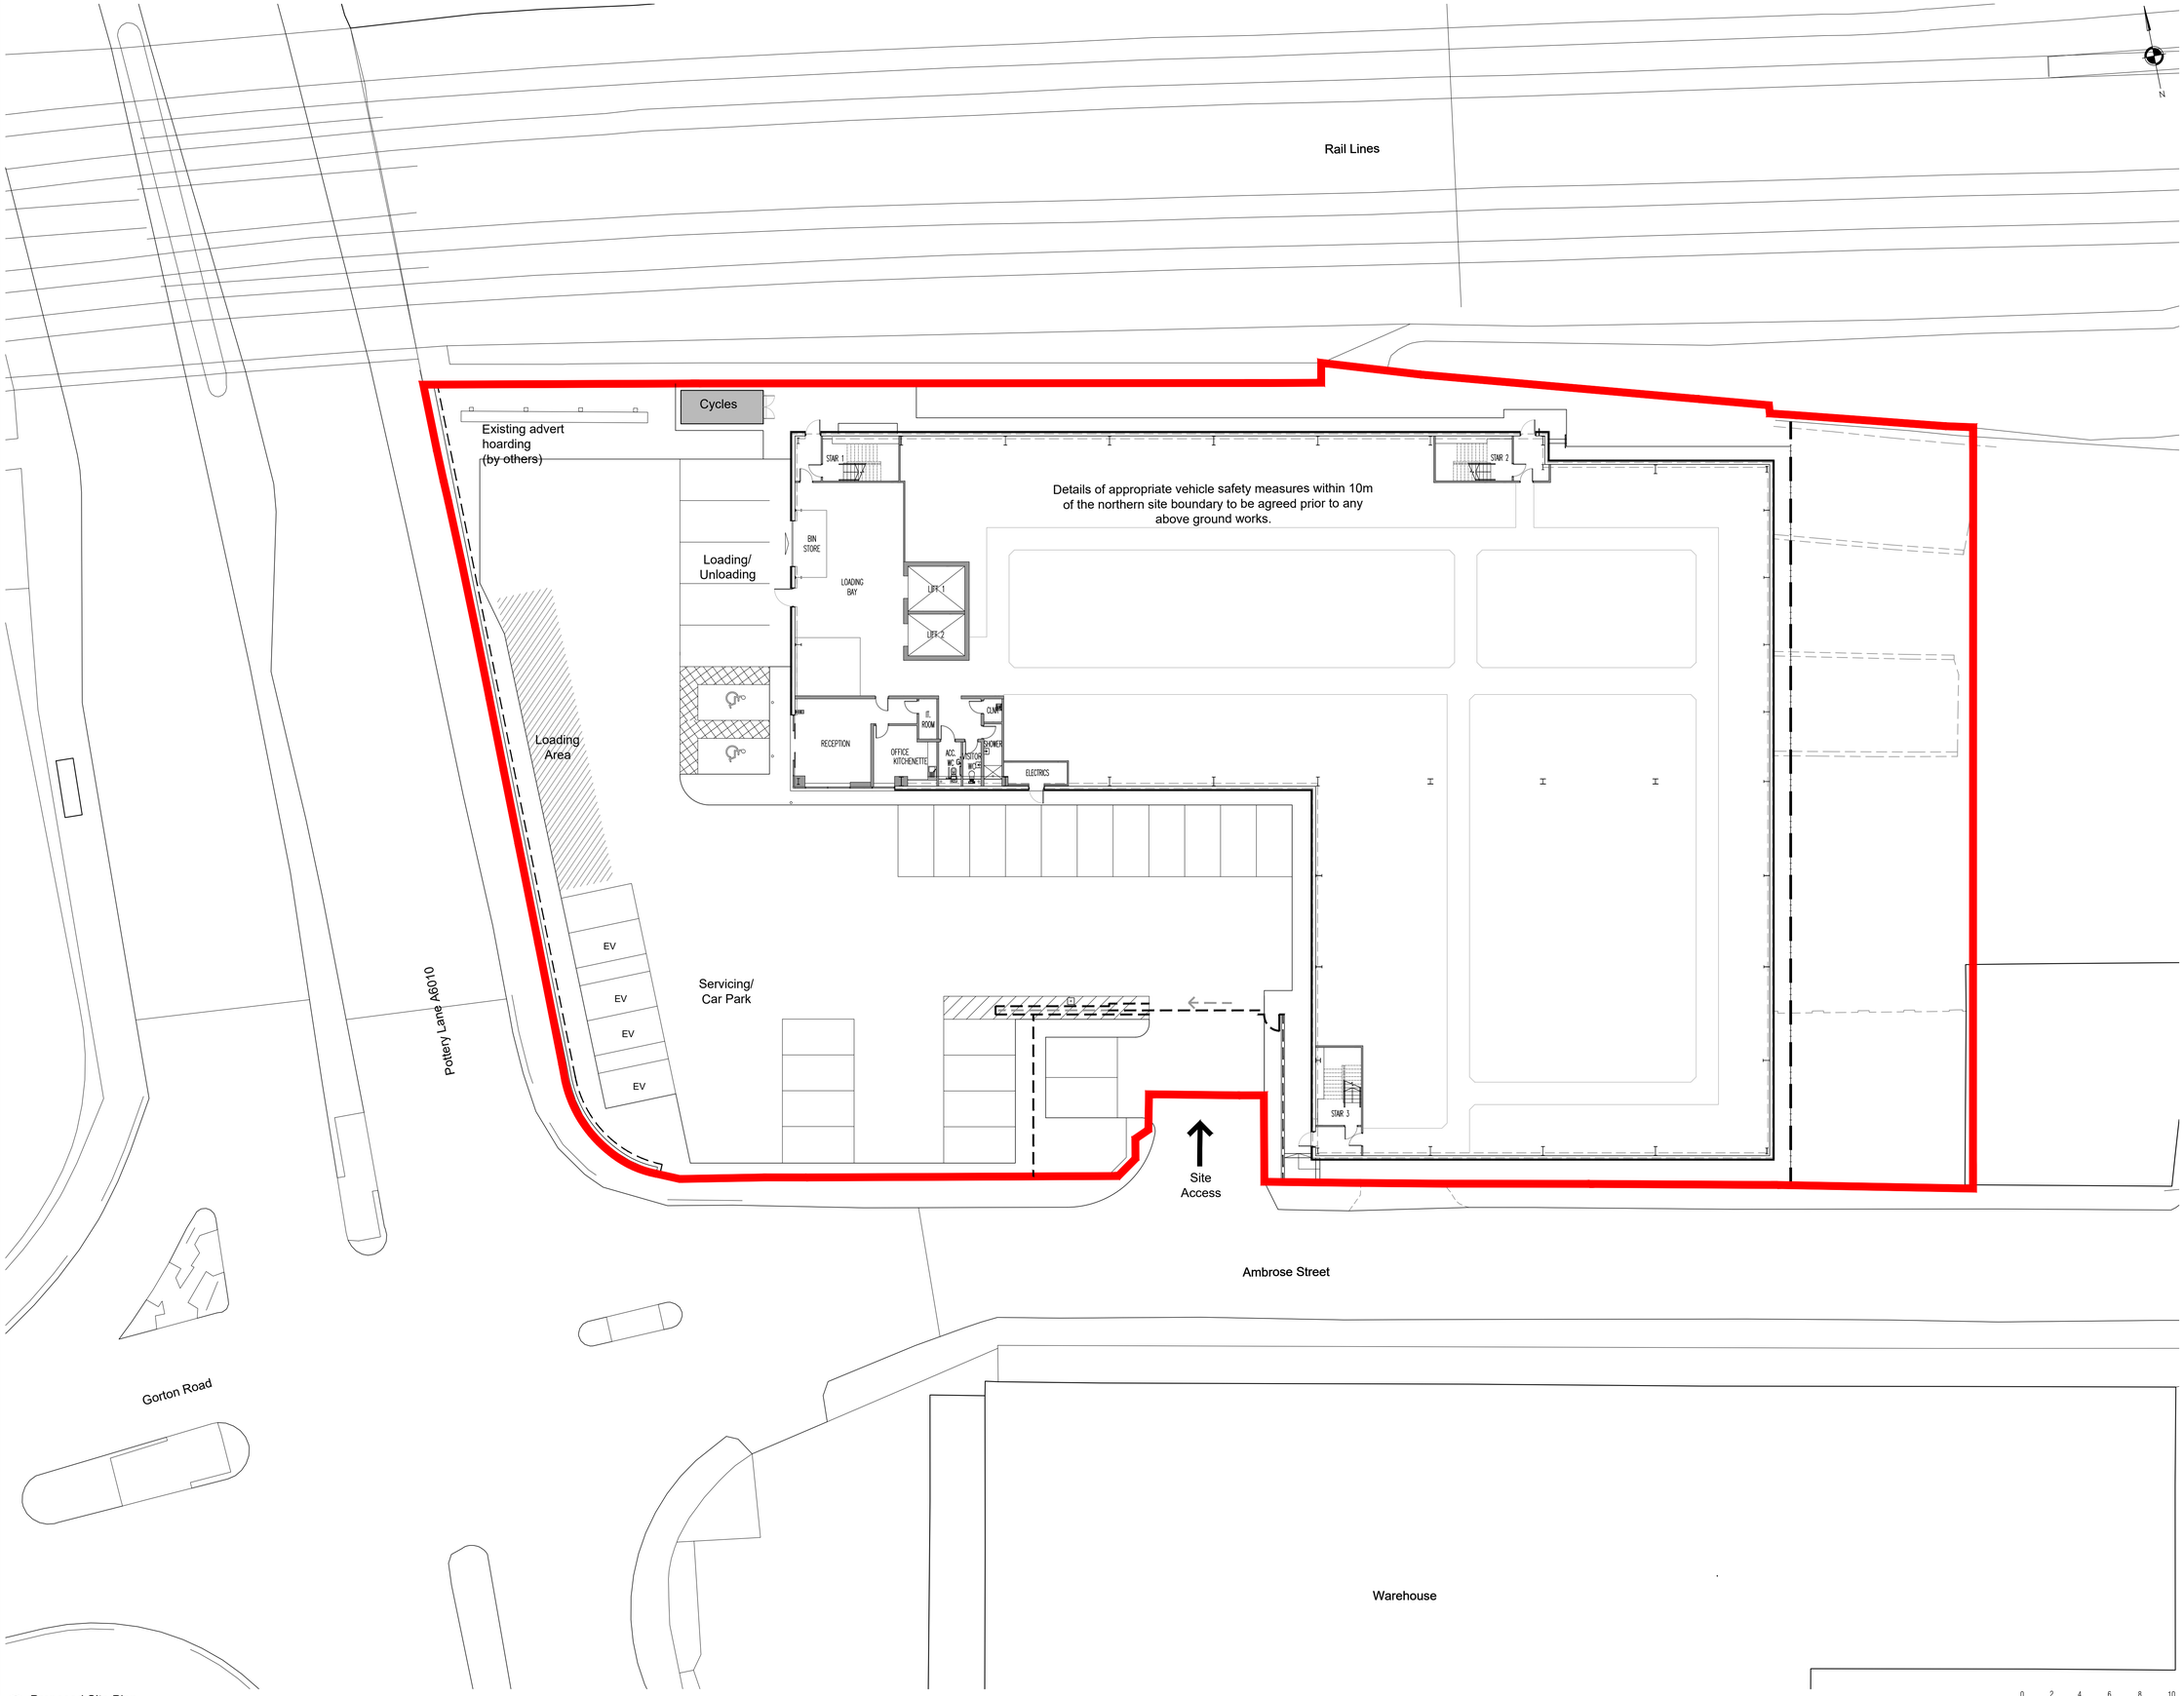


SCHEDULE OF ACCOMMODATION:

SITE AREA	1.09 Acres 0.44 Hectares
LINE OF 2400MM HIGH PALADIN FENCING AND GATES	
LINE OF 2400MM PALADIIN FENCE ON RETAINING WALL	

GROSS INTERNAL FLOOR AREA

GROUND FLOOR	1,680sqm / 18,082sqft
FIRST FLOOR	1,680sqm / 18,082sqft
SECOND FLOOR	1,680sqm / 18,082sqft
THIRD FLOOR	1,680sqm / 18,082sqft
FOURTH FLOOR	1,680sqm / 18,082sqft
TOTAL FLOOR AREA –	8,400sqm / 90,410sqft

GROSS EXTERNAL FLOOR AREA

GROUND FLOOR	1,740sqm / 18,727sqft
FIRST FLOOR	1,740sqm / 18,727sqft
SECOND FLOOR	1,740sqm / 18,727sqft
THIRD FLOOR	1,740sqm / 18,727sqft
FOURTH FLOOR	1,740sqm / 18,727sqft
TOTAL FLOOR AREA –	8,700sqm / 93,635sqft

PARKING SPACES	25no. STANDARD SPACES 4no. LOADING SPACES 2no. DDA SPACES 3no. EV SPACES 14no. CYCLE SPACES

Rev	Description	Date	By	Chk
J	UPDATED CYCLE SHELTER AND PARKING	15.05.26	LT	GB
H	GENERAL UPDATES	16.09.25	RB	GB
G	UPDATED NORTH ELEVATION OF PLAN	06.03.24	LT	GB
F	UPDATED NORTH EAST CORNER	06.09.23	LT	GB
E	RECEPTION/OFFICE/MEETING ROOM/ AMENITIES UPDATED. STORE NOW SHOWER	15.05.23	PS	GB
D	PATH BY EV SPACES, PAVEMENT FILLED	21.04.23	PS	GB
C	DOORS RECESSED	26.10.22	DC	GB
B	STAIR AMENDED, BINSTORE ADDED	10.10.22	PS	GB
A	PLAN AMENDED	03.10.22	PS	GB

Status: Planning ■ Tender □ Construction □ As Built □
Purpose for Issue: PLANNING

Client
STORAGE WORLD

Contract
PROPOSED WORKS
STORAGE WORLD, AMBROSE STREET, MANCHESTER

Drawing
PROPOSED SITE PLAN

bateandtaylor architects
www.bate-taylor.co.uk
macintosh house
4a cambridge street
manchester m1 5gg
tel: 0161 236 0999
fax: 0161 236 0404
mail@bate-taylor.co.uk

Drawing No. MH1314-07 Revision J
Scales 1:200@A1 Date SEPT '22
Drawn PS Checked GB

This drawing is the copyright of the Architect and may not be reproduced without licence.
DO NOT scale from this drawing.

01 Proposed Site Plan
Scale 1:200 @ A1

0 2 4 6 8 10
Scale 1:200 in Metres