




01 Existing South Elevation - Ambrose Street
Scale 1:100 @ A0

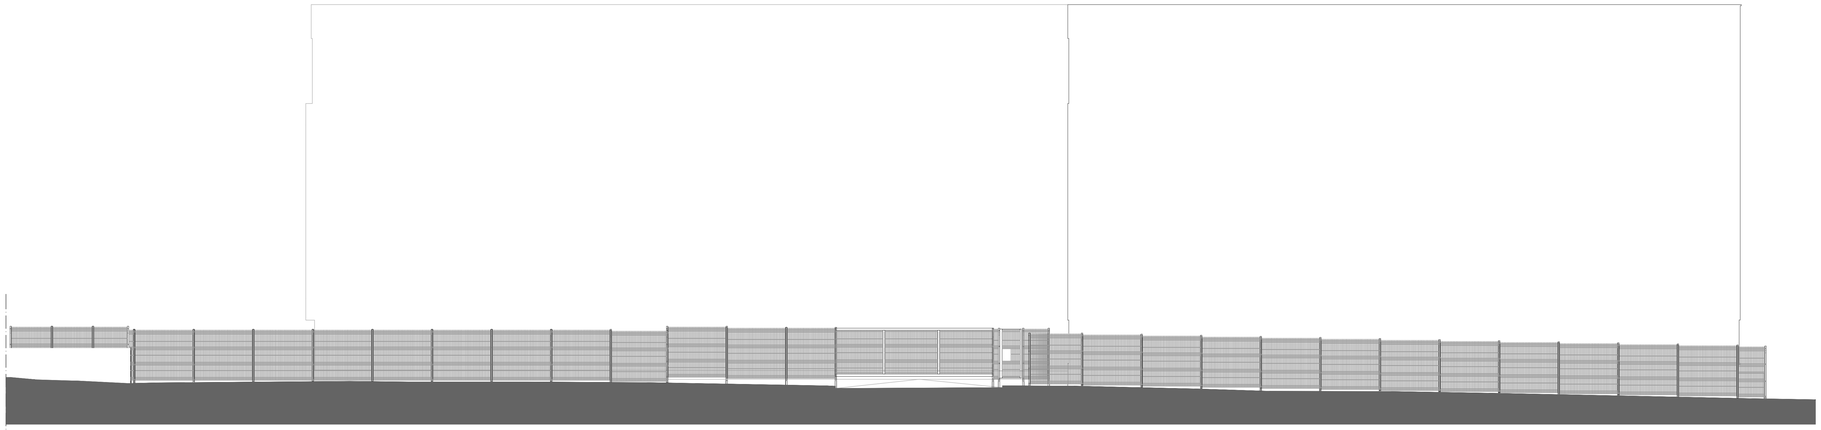


02 Proposed South Elevation - Ambrose Street
Scale 1:100 @ A0

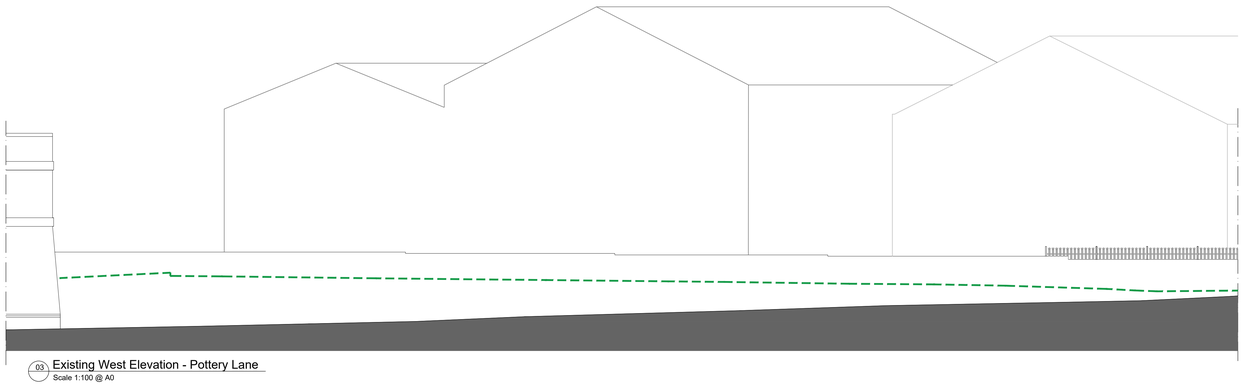

03 Existing West Elevation - Pottery Lane
Scale 1:100 @ A0

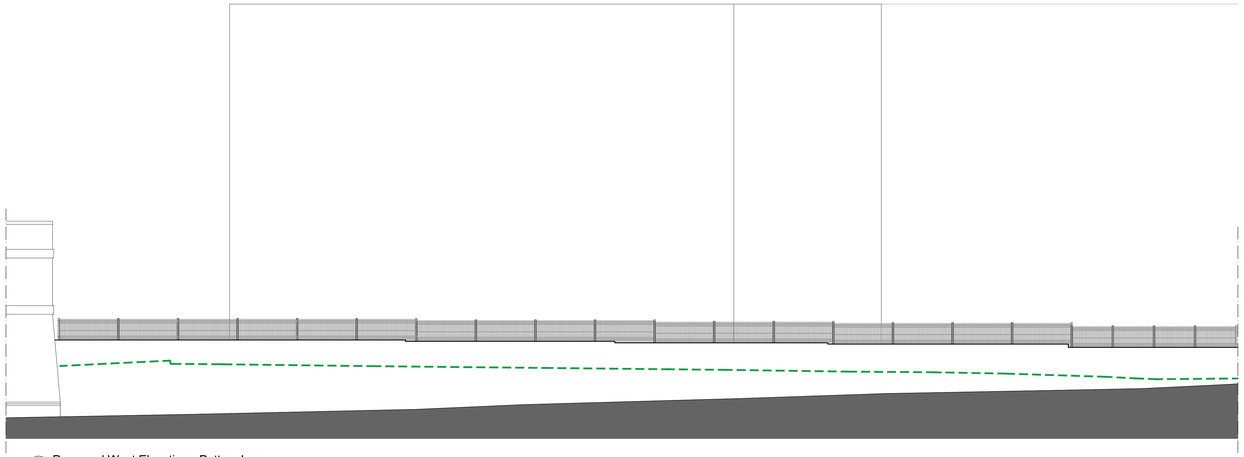


04 Proposed West Elevation - Pottery Lane
Scale 1:100 @ A0

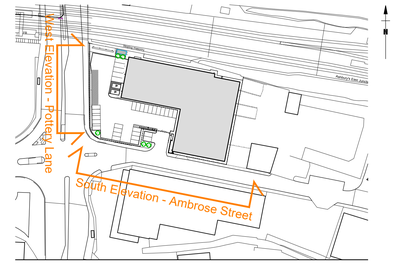

06 Key Plan
Scale 1:1250 @ A0

PROCTER FENCING SYSTEMS
2.4M HIGH PRO-MESH PANEL SYSTEM

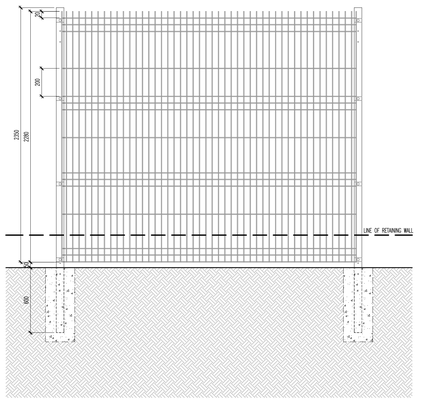

FRONT ELEVATION

05 Fence Details
Scale 1:20 @ A0

Rev	Description	Date	By	Chk
A	FENCE SETTING OUT UPDATED	12.02.26	LT	GB

Status: Purpose for Issue
Planning ■ Tender □
Construction □ As Built □
PLANNING

Client
STORAGE WORLD

Contract
PROPOSED ALTERATIONS
AMBROSE STREET
MANCHESTER

Drawing
EXISTING AND PROPOSED FENCE
ELEVATIONS AND DETAILS

bateandtaylor architects
www.bate-taylor.co.uk
macintosh house
4a cambridge street
manchester m1 5gg
tel: 0161 236 0999
fax: 0161 236 0404
mail@bate-taylor.co.uk

Drawing No. MH1314-12 Revision A
Scales 1:100/20 @ A0 Date JAN '23
Drawn PB Checked GB

This drawing is the copyright of the Architect and may not be reproduced without licence.
DO NOT scale from this drawing.

0 1 2 3 4 5
Scale 1:100 in Metres