
Notes



1 LOCATION PLAN
1 : 1250

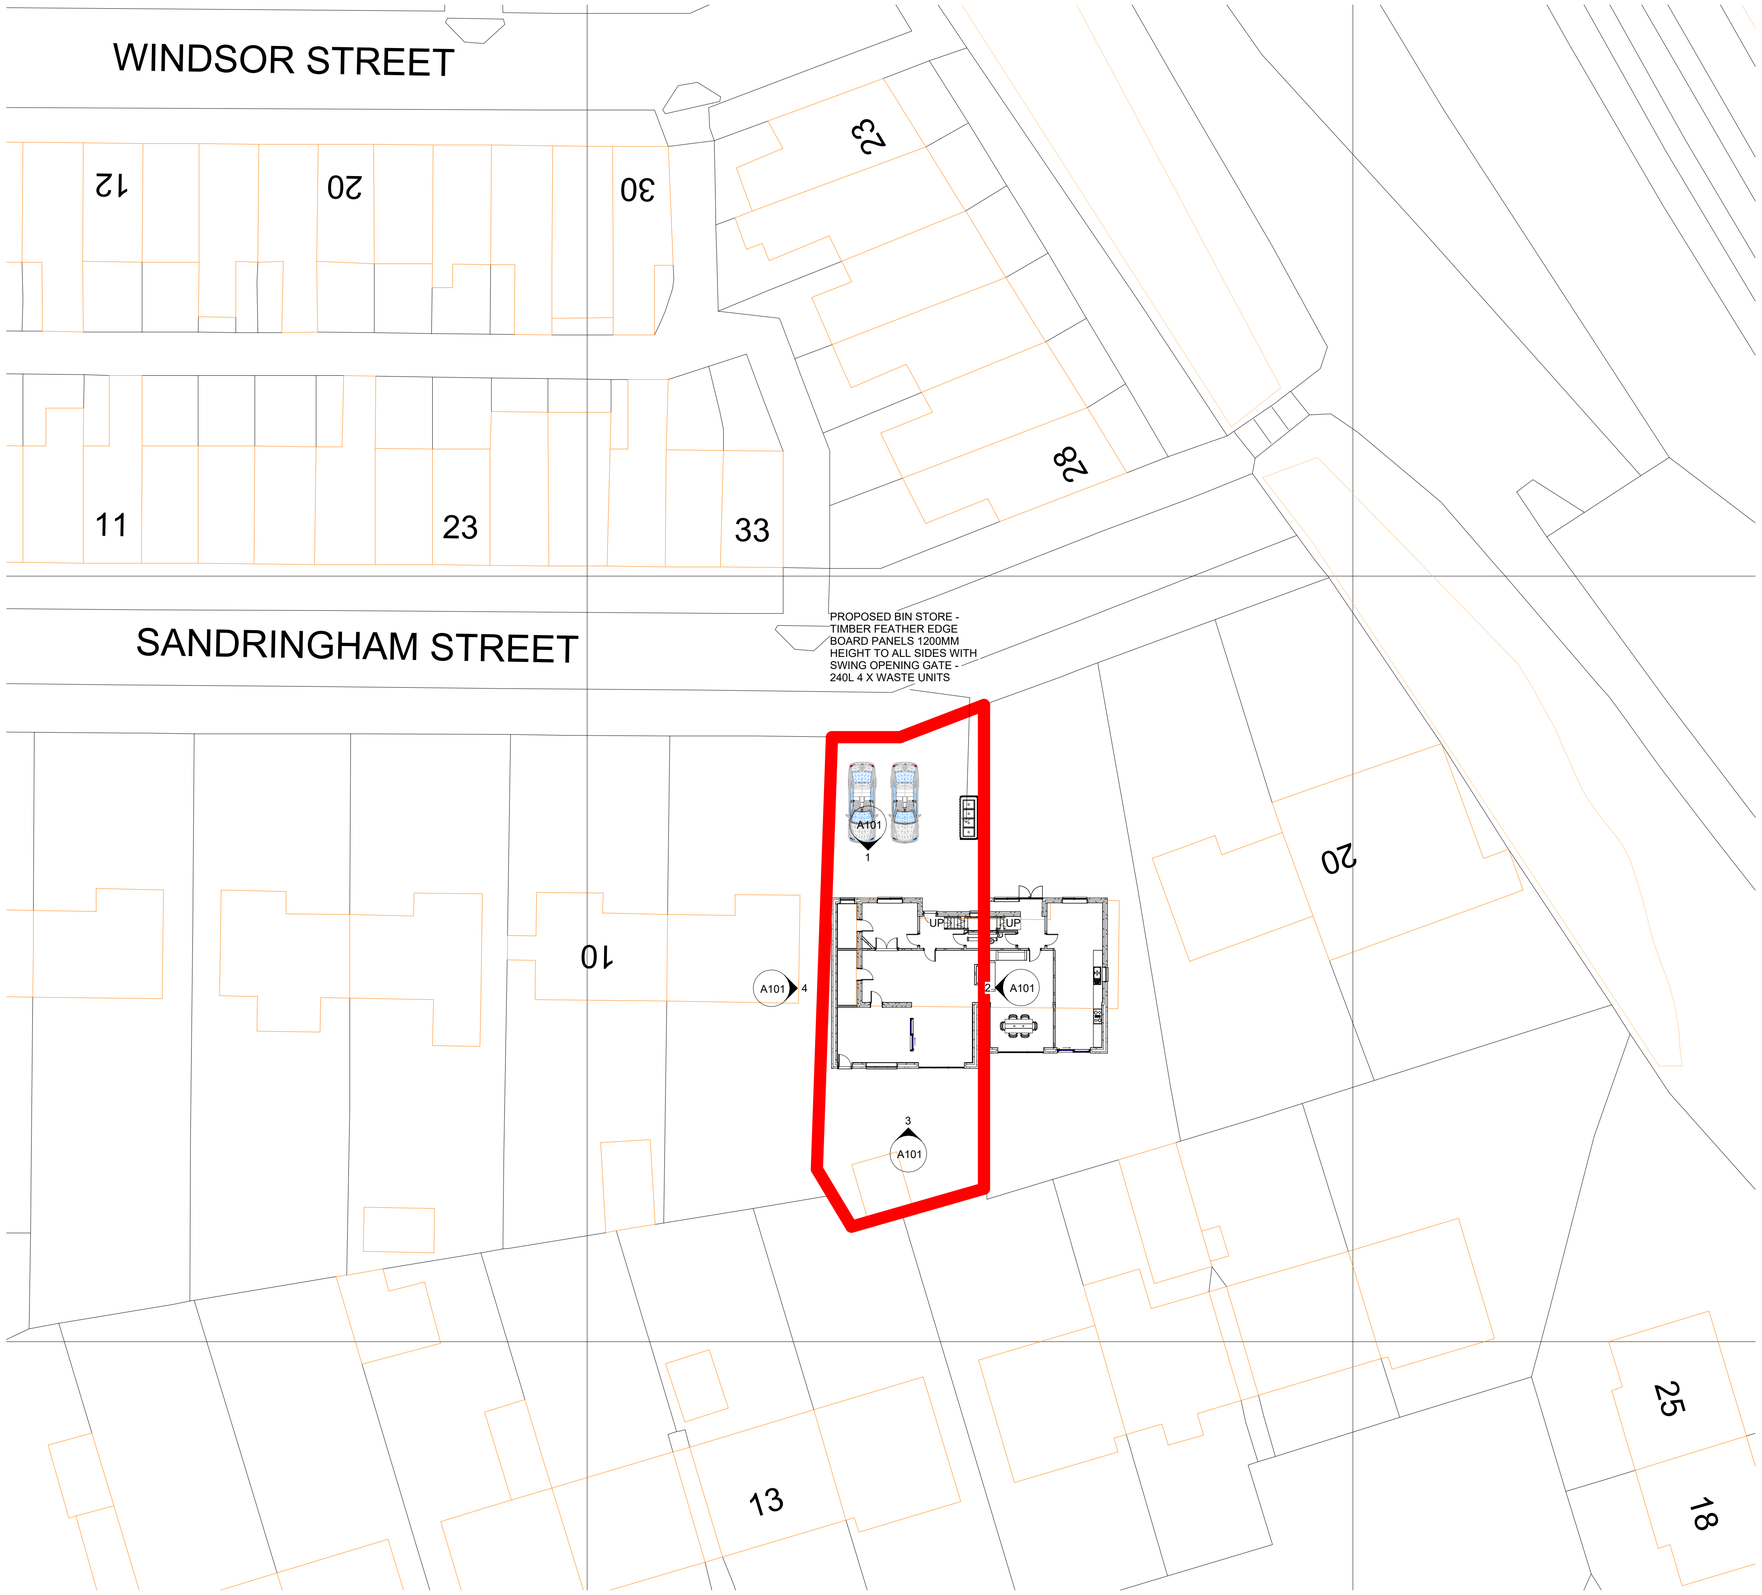

2 SITE PLAN
1 : 200

RED LINE INDICATING SITE BOUNDARY
14 Sandringham Street Gorton Manchester
M18 7BY

Rev	Description	Date	Dr by	App by

original by	date created	approved by
NK	04/17/26	NK

NK Architectural
Enquiries@nkarchitectural.co.uk
0161 726 5240
www.NKARCHITECTURAL.co.uk

client name
MR S HUSSAIN - 14 Sandringham Street Gorton Manchester M18 7BY

project
SINGLE STOREY REAR EXTENSION AND NEW PORCH

drawing
PROPOSED SITE AND LOCATION PLAN

computer file	plot date
C:\Users\NKARC02\Dropbox\NKARC\14 Sandringham Street Gorton Manchester M18 7BY\14 Sandringham Street Manchester 726 5240 M18 7BY.rvt	
project number: 2025.00484.3394	scale: As indicated @A1
drawing number: A103	rev: A — issue status: PLANNING

This drawing is to be read in conjunction with all related drawings. All dimensions must be checked and verified on site before commencing any work or producing shop drawings. The originator should be notified immediately of any discrepancy.
This drawing is copyright and remains the property of NK Architectural.