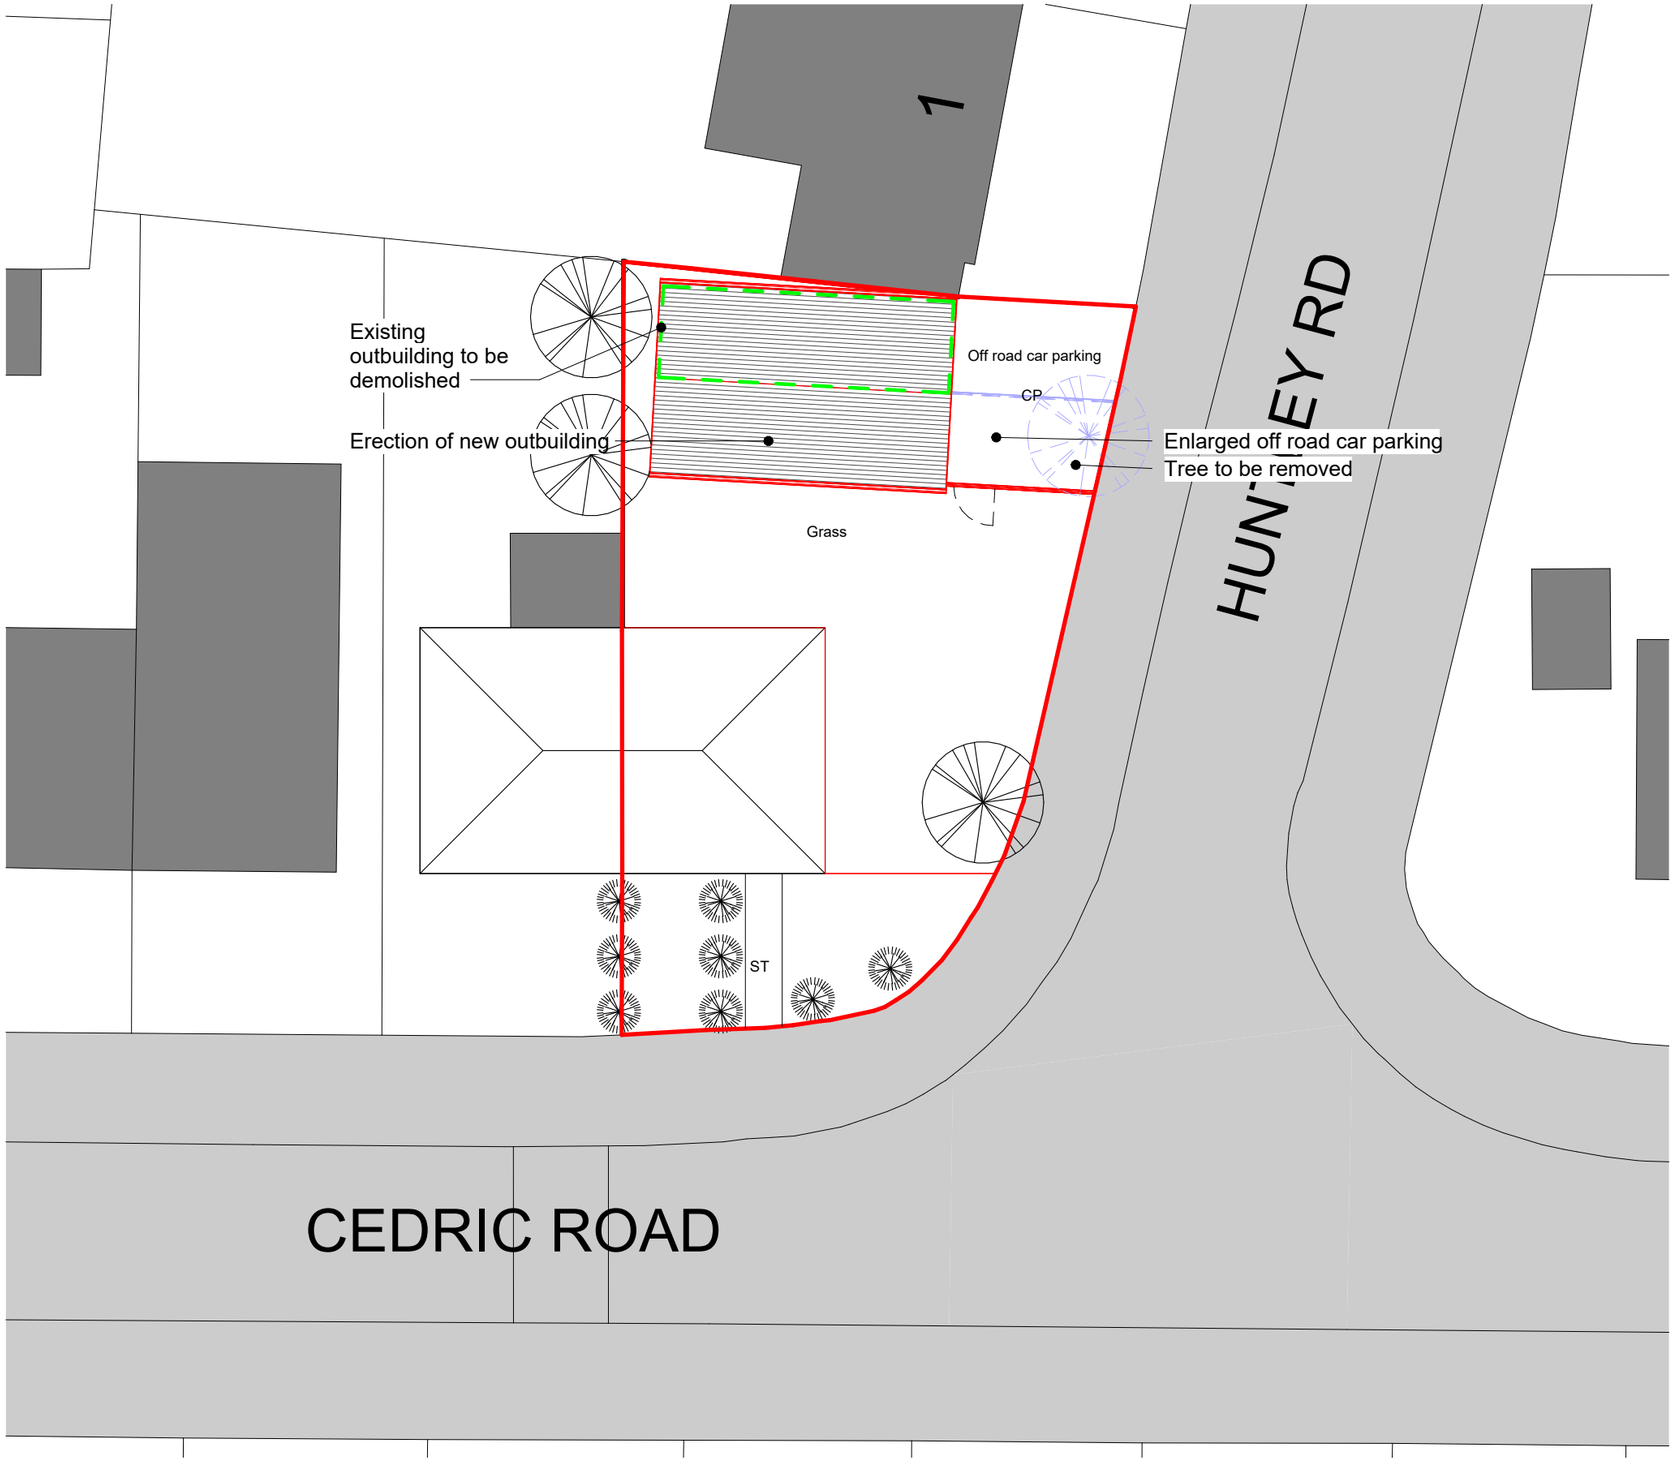


P-Site Plan

1 : 200

COPYRIGHT © ALL RIGHTS RESERVED BY ARCHITEK BDC LTD. DRAWING INDICATES DESIGN INTENT ONLY. NOT TO BE USED FOR CONSTRUCTION UNLESS STATED SO. TO BE READ IN CONJUCTION WITH OTHER DRAWINGS OR SPECIFICATION WHERE PROVIDED.

ARCHITEK
BUILDING DESIGN CONSULTANCY
0161 511 8479
vikas@architek.uk
916 Stockport Road, Levenshulme, Manchester, M19 3AB

No.	Description	Date
P1	Issue to Planning	15.05.2026

PROJECT
Erection of Outbuilding for habitable use

Manchester City Council

PURPOSE OF ISSUE
Planning

ADDRESS
31 Cedric Rd, Crumpsall, Manchester M8 4JE

SHEET
P-Site Plan

CLIENT
Abdul Wahid

Date	Project number	Scale (@ A3)
22.04.2026	1376	1 : 200

Drawn by	DRAWING NUMBER	REV
NM	A101	P1

Checked by
VA