
0m 1m 2m 3m 4m 5m


VISUAL SCALE 1:100 @ A3

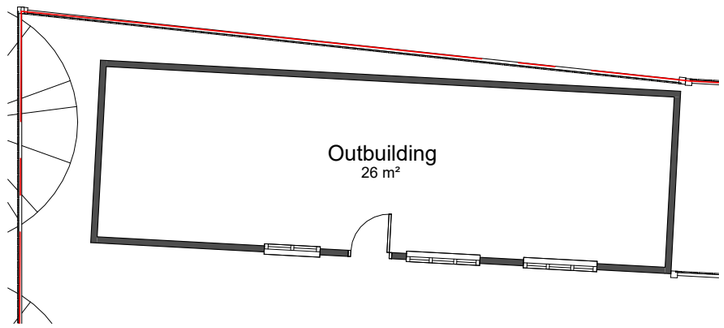


00-E-Outbulding
1 : 100




01-E-OB-Elevation
1 : 100

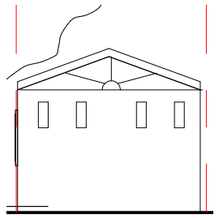

02-E-OB-Elevation
1 : 100

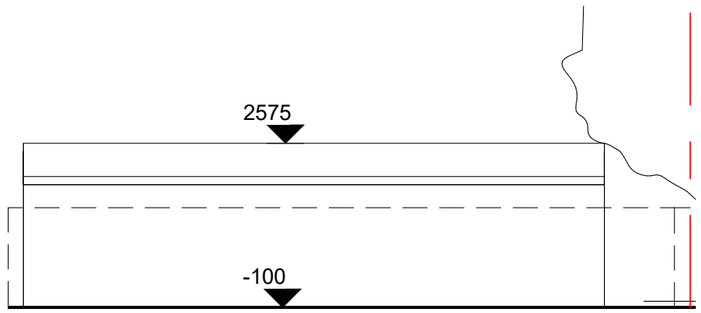

03-E-OB-Elevation
1 : 100

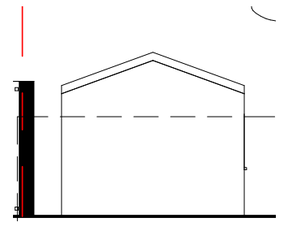

04-E-OB-Elevation
1 : 100

COPYRIGHT © ALL RIGHTS RESERVED BY ARCHITEK BDC LTD. DRAWING INDICATES DESIGN INTENT ONLY. NOT TO BE USED FOR CONSTRUCTION UNLESS STATED SO. TO BE READ IN CONJUCTION WITH OTHER DRAWINGS OR SPECIFICATION WHERE PROVIDED.

ARCHITEK
BUILDING DESIGN CONSULTANCY
0161 511 8479
vikas@architek.uk
916 Stockport Road, Levenshulme, Manchester, M19 3AB

No.	Description	Date
P1	Issue to Planning	15.05.2026

PROJECT
Erection of Outbuilding for habitable use

Manchester City Council

PURPOSE OF ISSUE
Planning

ADDRESS
31 Cedric Rd, Crumpsall, Manchester M8 4JE

SHEET
Existing Floor Plan & Elevations

CLIENT
Abdul Wahid

Date 22.04.2026
Project number 1376
Scale (@ A3) 1 : 100
Drawn by NM
Checked by VA
DRAWING NUMBER A102
REV P1