
0m 1m 2m 3m 4m 5m

VISUAL SCALE 1:100 @ A3

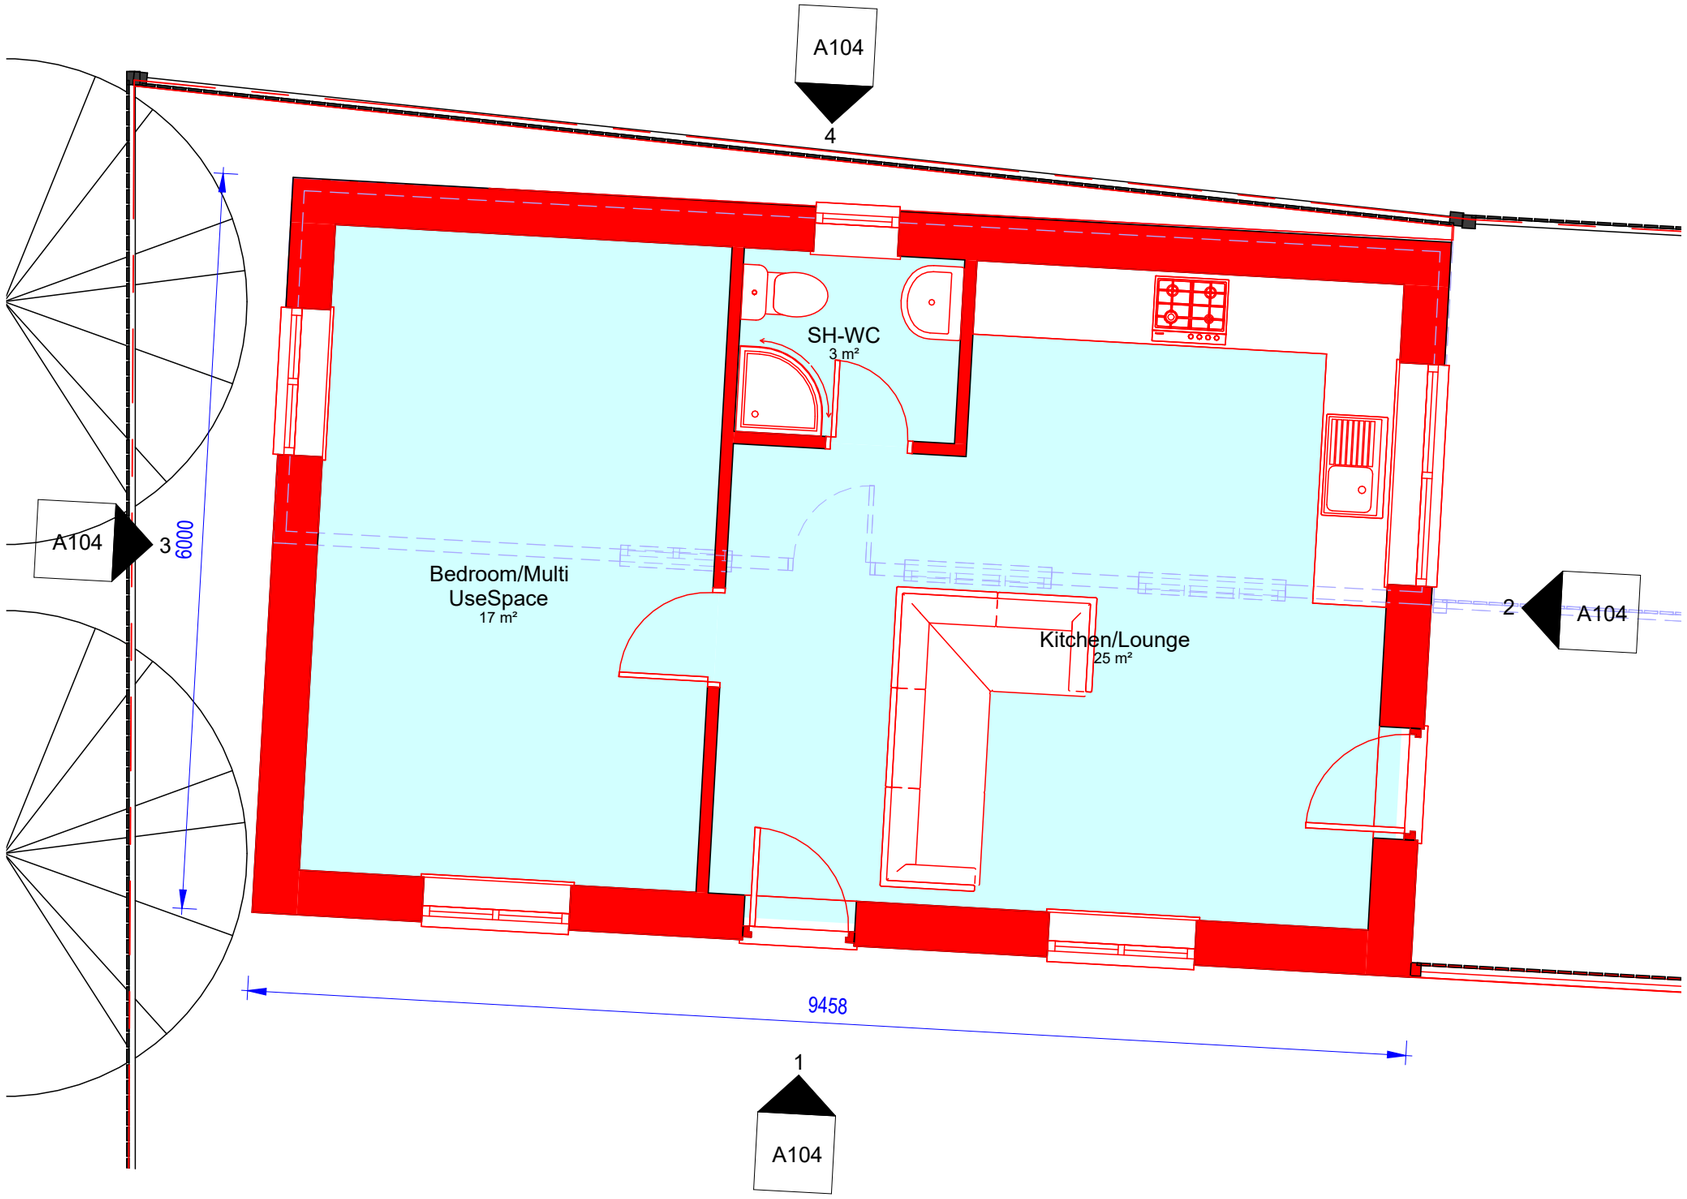

00-P-Outbuilding

1 : 50

COPYRIGHT © ALL RIGHTS RESERVED BY ARCHITEK BDC LTD. DRAWING INDICATES DESIGN INTENT ONLY. NOT TO BE USED FOR CONSTRUCTION UNLESS STATED SO. TO BE READ IN CONJUCTION WITH OTHER DRAWINGS OR SPECIFICATION WHERE PROVIDED.

ARCHITEK
BUILDING DESIGN CONSULTANCY
0161 511 8479
vikas@architek.uk
916 Stockport Road, Levenshulme, Manchester, M19 3AB

No.	Description	Date
P1	Issue to Planning	15.05.2026

PROJECT
Erection of Outbuilding for habitable use
Manchester City Council

PURPOSE OF ISSUE
Planning

ADDRESS
31 Cedric Rd, Crumpsall, Manchester M8 4JE

SHEET
Proposed Floor Plans

CLIENT
Abdul Wahid

Date 22.04.2026
Project number 1376
Scale (@ A3) 1 : 50
Drawn by NM
DRAWING NUMBER A103
REV P1
Checked by VA