

0m 1m 2m 3m 4m 5m

VISUAL SCALE 1:100 @ A3

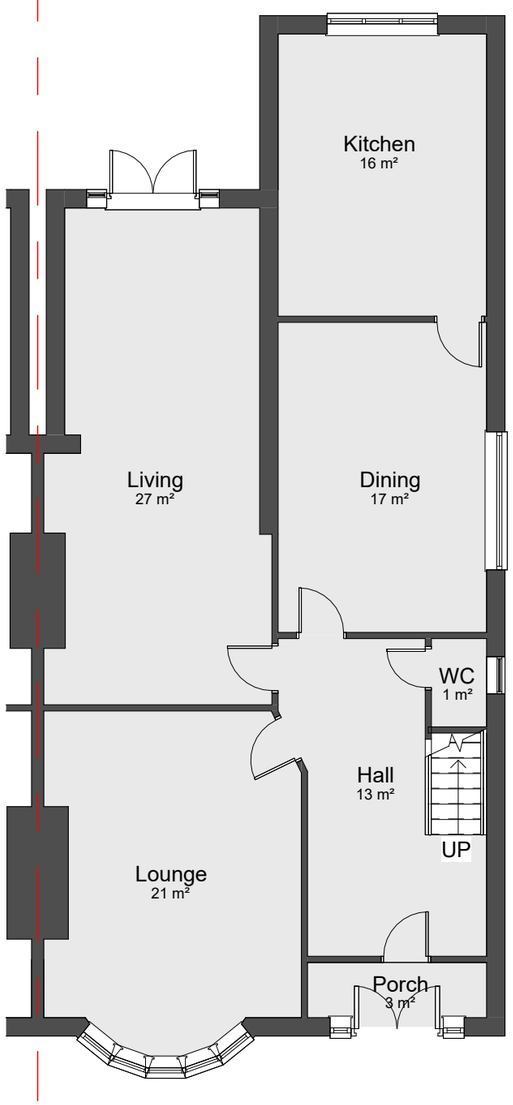


00-E-Ground Floor

1 : 100

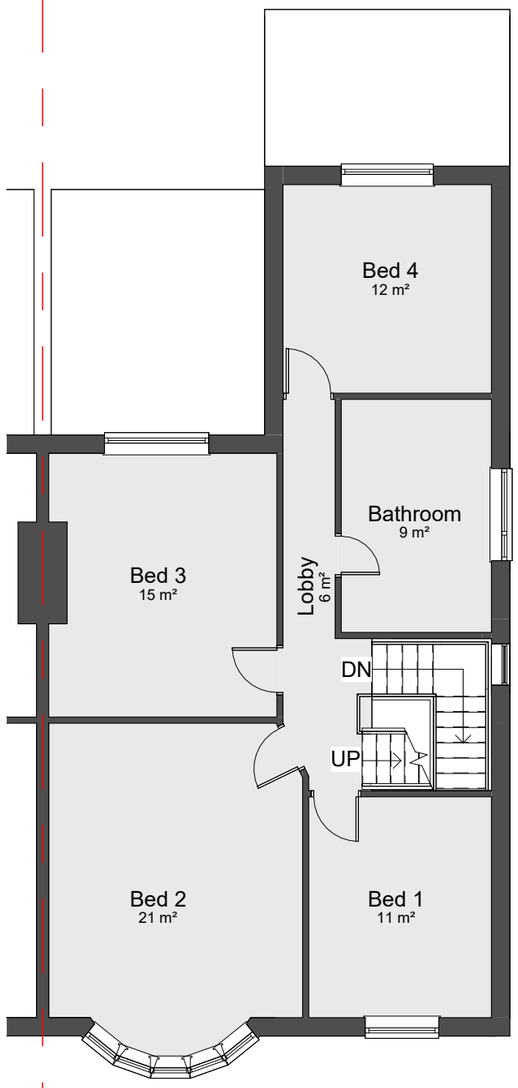

01-E-First Floor

1 : 100

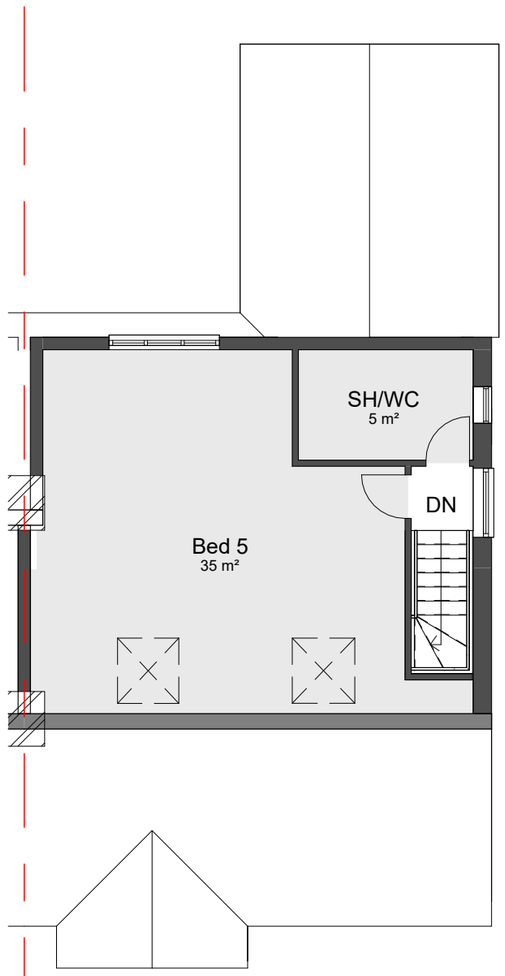

02-E-Loft

1 : 100

COPYRIGHT © ALL RIGHTS RESERVED BY ARCHITEK BDC LTD. DRAWING INDICATES DESIGN INTENT ONLY. NOT TO BE USED FOR CONSTRUCTION UNLESS STATED SO. TO BE READ IN CONJUCTION WITH OTHER DRAWINGS OR SPECIFICATION WHERE PROVIDED.

ARCHITEK
BUILDING DESIGN CONSULTANCY
0161 511 8479
vikas@architek.uk
916 Stockport Road, Levenshulme, Manchester, M19 3AB

No.	Description	Date
P1	Issue to Planning	07.03.2026

PROJECT
LDC Proposed Change of use C3 to C2

Manchester City Council

PURPOSE OF ISSUE
Planning

ADDRESS
7 Badminton Road, Chorlton
Manchester M21 0UQ

SHEET
Existing Floor Plans

CLIENT
-

Date
25.02.2026

Project number

Scale (@ A3)
1 : 100

Drawn by
VA

Checked by
VA

DRAWING NUMBER
A102

REV
P1