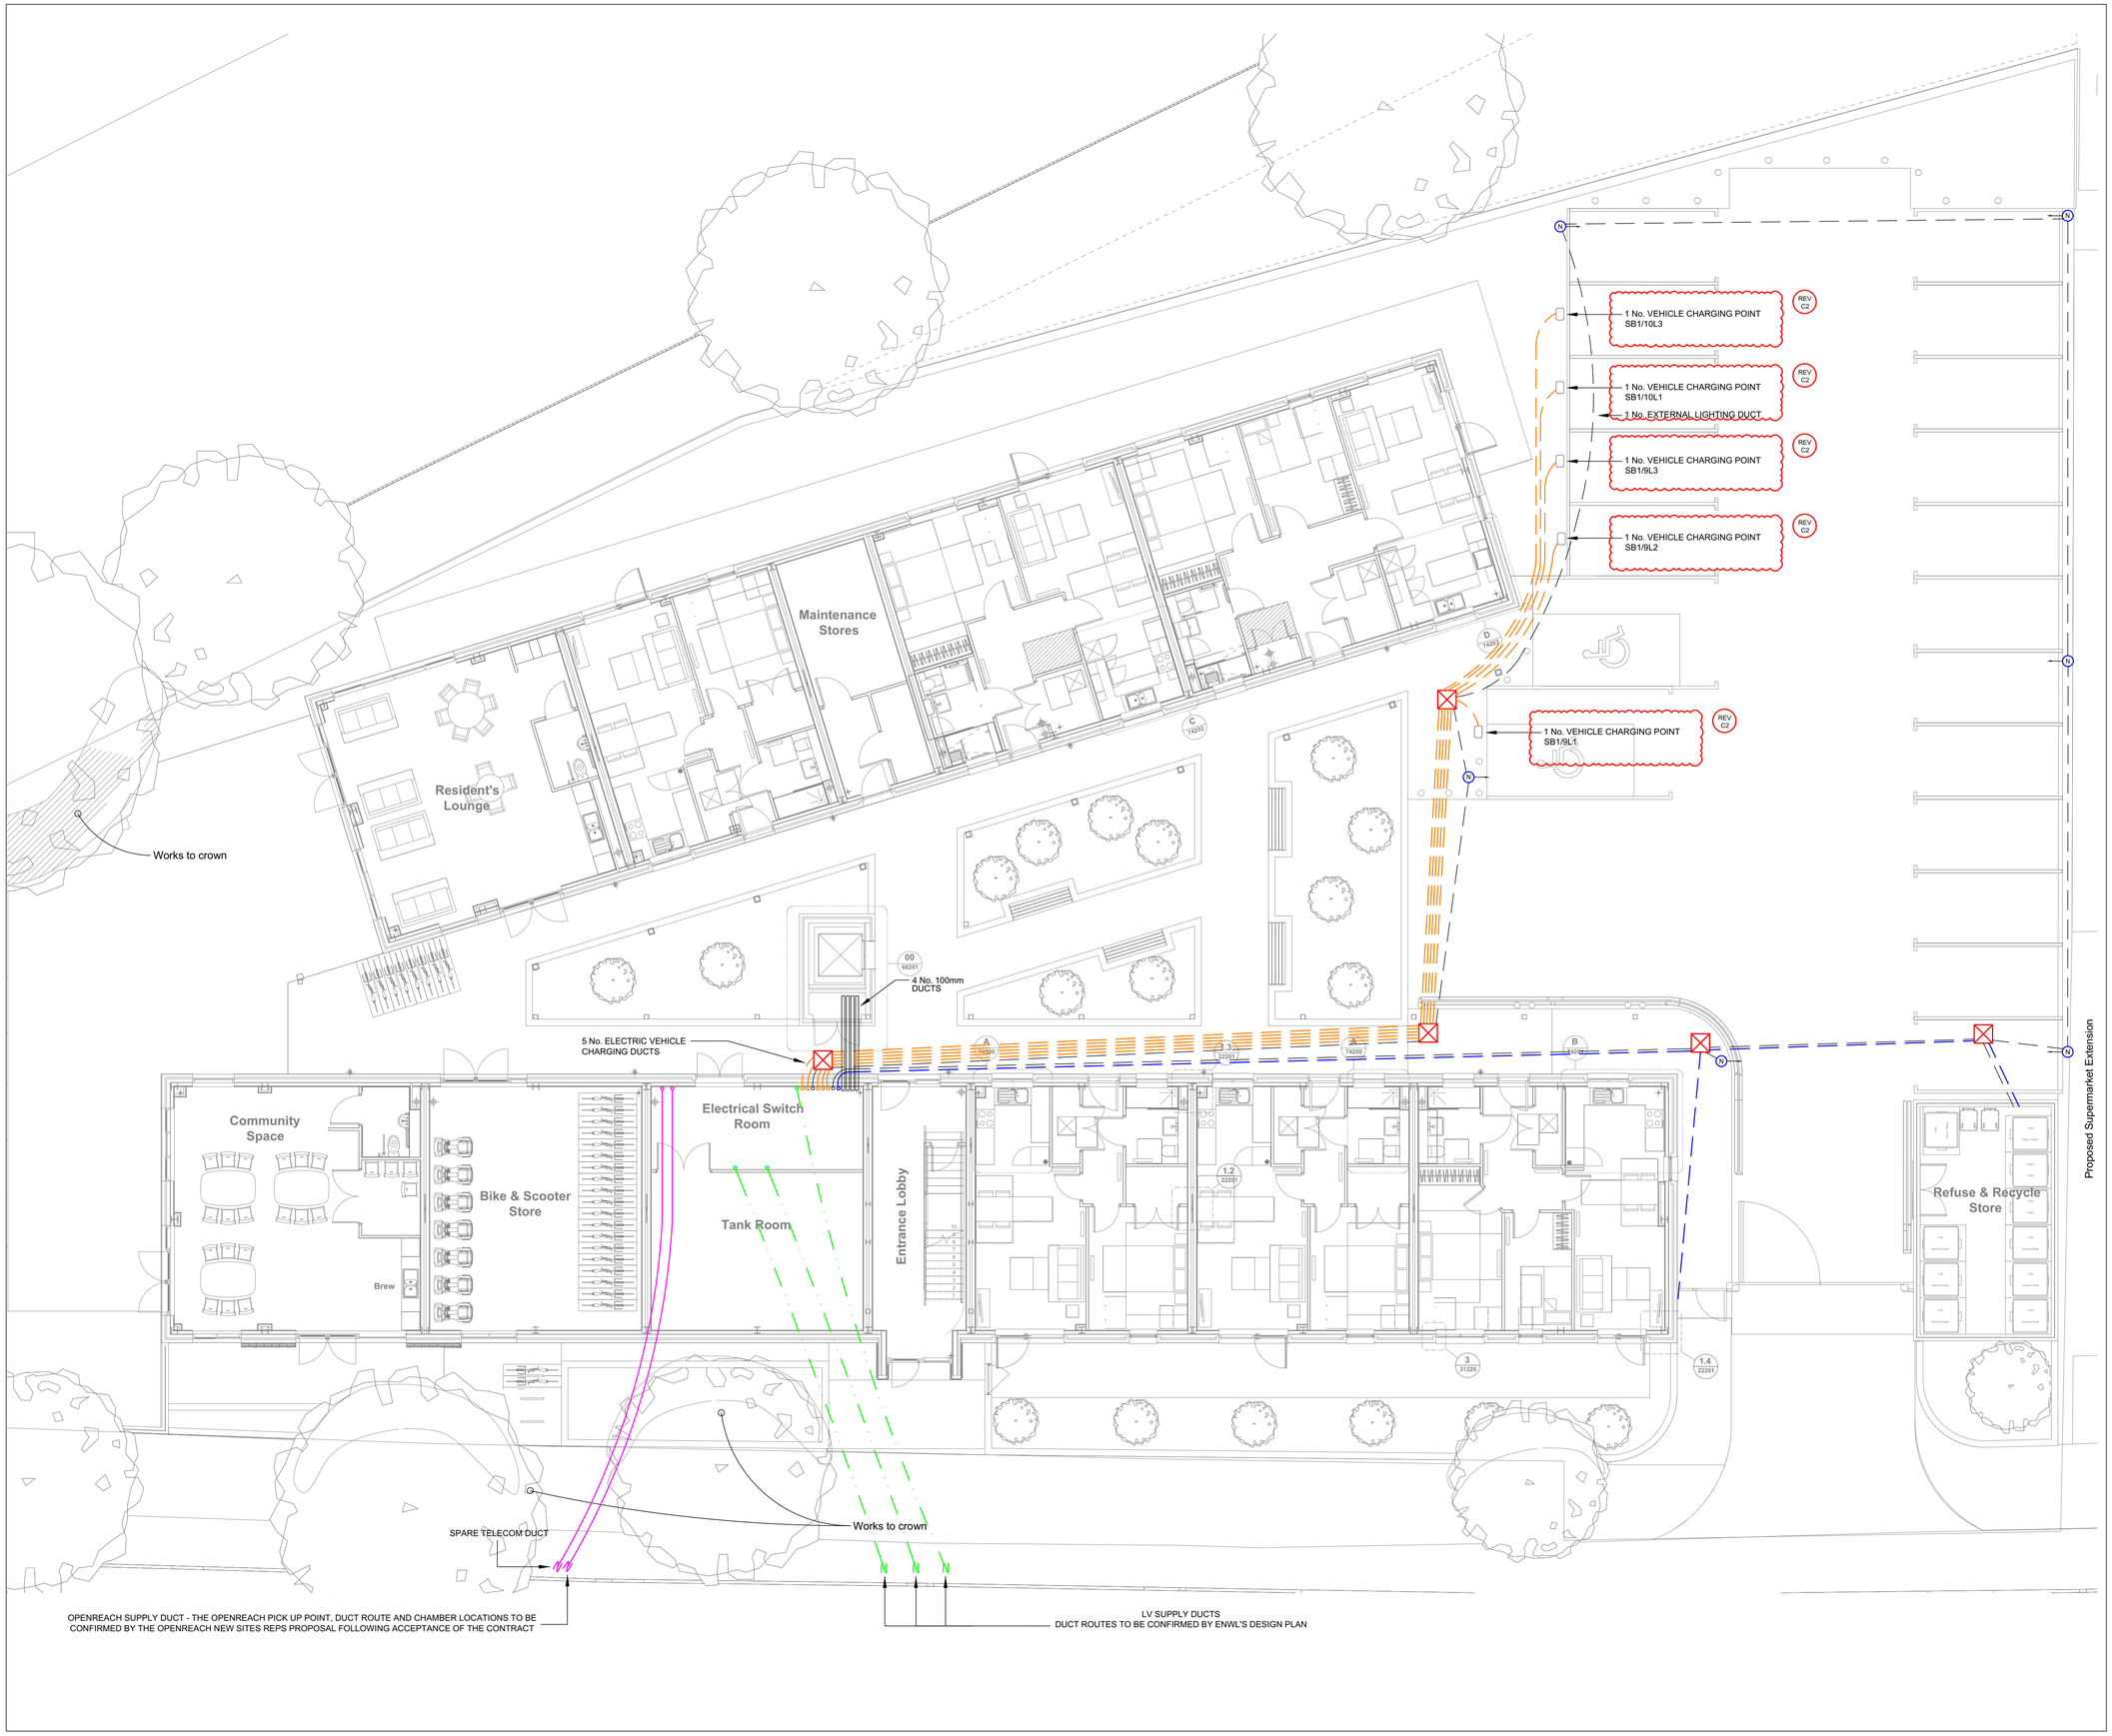


SCHEDULE OF SYMBOLS

X	LIGHT FITTING - REFERENCE LINKED TO LUMINAIRE SCHEDULE
	EXTERNAL LIGHTING COLUMN HEAD DIRECTION

- 100mm EVC DUCTS
- 100mm MAINS VOLTAGE DUCT
- 100mm LOW VOLTAGE DUCT
- ELEC DUCT (LV)
- OPENREACH FIBRE DUCT
- DRAW PIT

C02	AMENDMENTS BY RWA AS PER REV CLOUDS	10-11-2025
C01	ISSUED FOR CONSTRUCTION	23-07-2025
P03	DRAWING CHANGES AS CLOUDED	19-02-2025
P02	DRAWING CHANGES AS CLOUDED	04-02-2025
P01	PROPOSED	15-01-2025

Bladen Electrical Ltd
Tamewater House
Wallhill Road
Dobcross
Oldham
OL3 5BW
Tel/Fax: 01457 829789
E-mail: b.elec@btinternet.com

Project: CHORLTON BATHS
MANCHESTER ROAD
CHORLTON
MANCHESTER

Subject: EXTERNAL SERVICES
SITE PLAN LAYOUT

Scale: 1:100 @ A1 Date: JAN 2025

Status: FOR CONSTRUCTION

Dwg No: BE/CB/ES/550 Rev: C02