
Conway Architectural Design shall have no responsibility for any use made of this document other than for that which it was prepared and issued.
This drawing should not be scaled. Work to figured dimensions only.
All dimensions and levels to be checked on site.
No building work is to be started until all relevant approvals are in place.
Any discrepancies should be reported to Conway Architectural Design.
This drawing should not be reproduced without written permission from Conway Architectural Design.
Standard Building Regs Notes are to be provided by Conway Architectural Design prior to a building regs application being submitted.




West Facing Front Elevation



North Facing Side Elevation

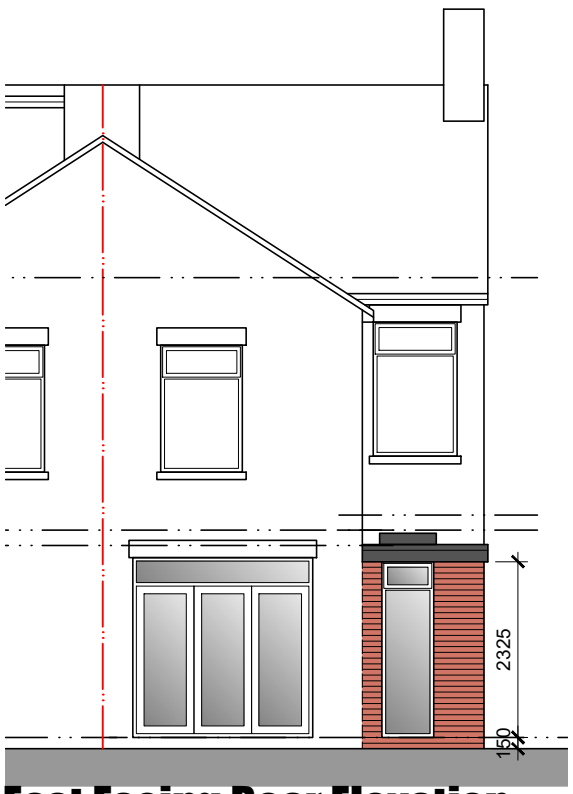

East Facing Rear Elevation

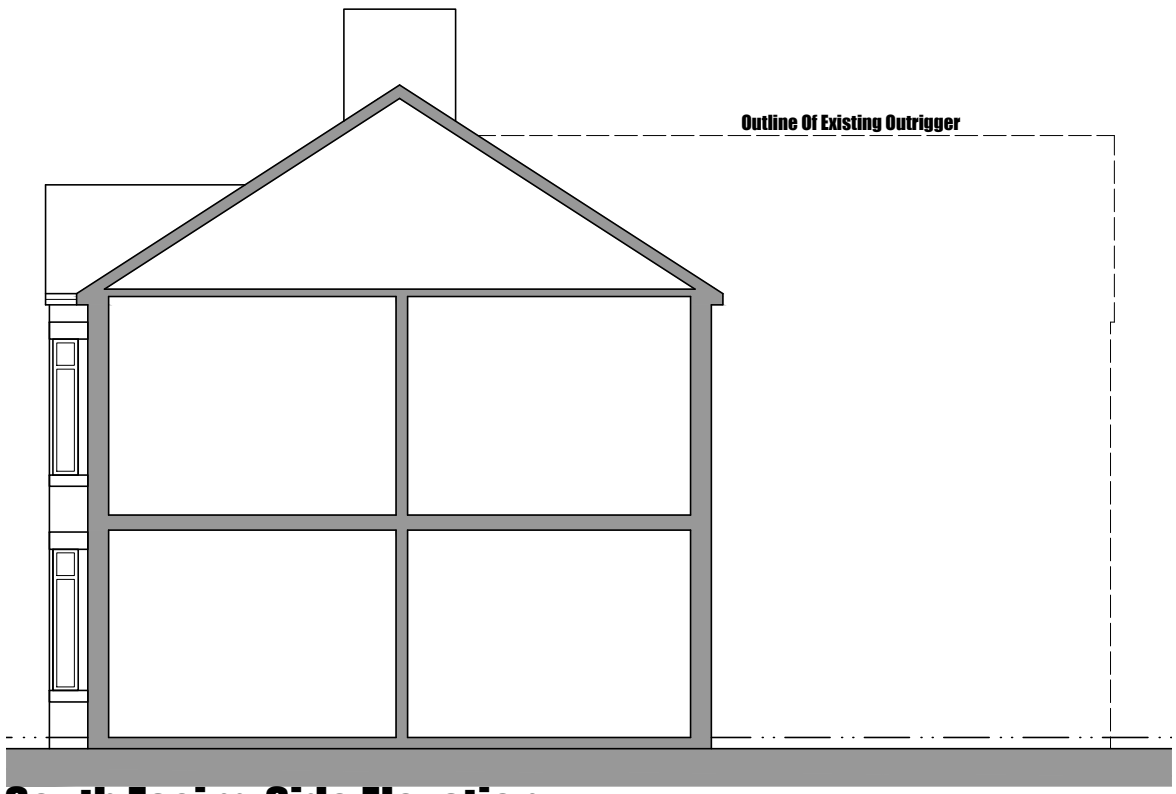

South Facing Side Elevation

Extension Materials

Walls	Red brickwork to match existing
Roof	Slates to match existing
Stone Heads And Cills	Painted White
Windows	White Upvc
Doors	White powder coated aluminium
Soffit	Black Upvc
Fascia	Black Upvc
Rainwater Goods	Black Upvc

Conway Architectural Design
6 Conway Close
Alkrington
Middleton
Manchester, M24 1EW
E: conway-design@outlook.com

JOB TITLE : Extension And Alterations
ADDRESS : 62 Grange Road, Chorlton
DRAWING TITLE : Proposed Elevations
SCALE : 1:100 @ A3
DRAWN : xxx
DATE : 11.02.26

JOB NO./
DWG NO. 1059-12A