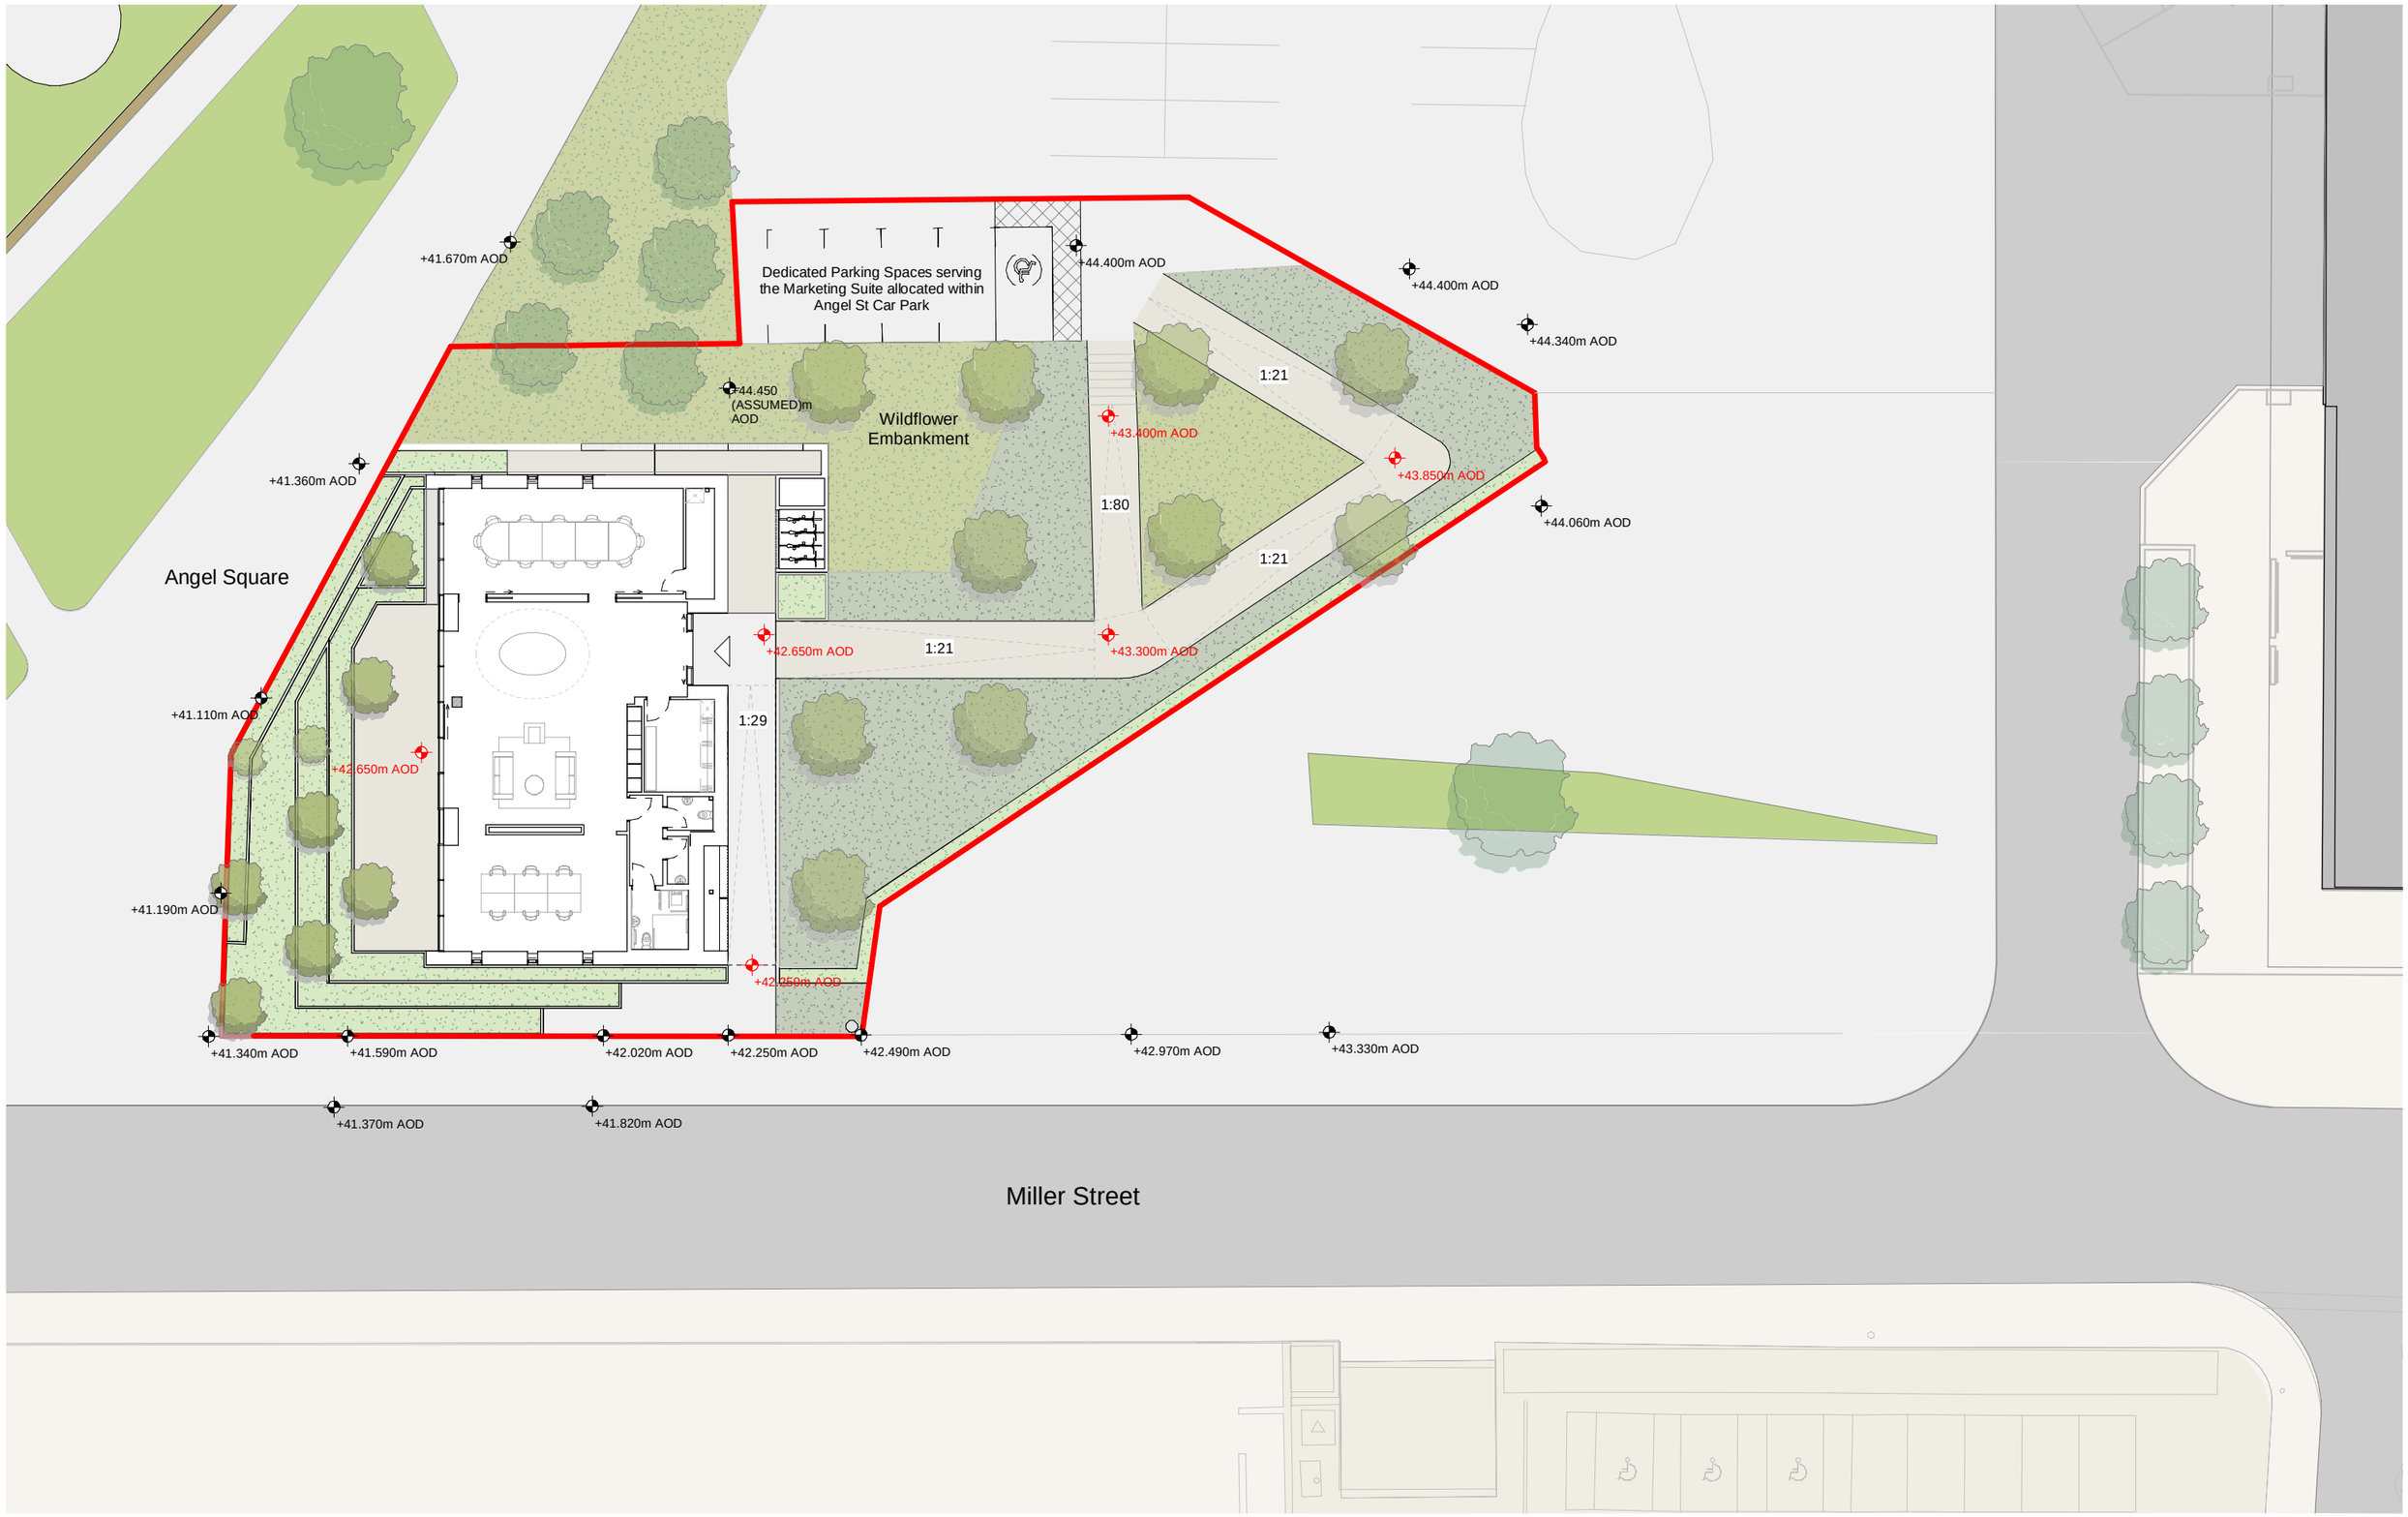


This drawing is copyright
Do not scale off dimensions.
All dimensions to be checked on site by contractor.

Contractor to report any dimensional discrepancies, errors or omissions prior to commencing on site.

Key

- Planning Application Boundary
- +42.970m AOD Existing Levels
- +43.300m AOD Proposed Levels
- Existing Trees
- Proposed New Trees
- Proposed Public Bin

Rev	Date	Description
P01	2021-02-03	Planning Application Issue
P02	2021-02-10	Angel St Car Park Reference Amended
P03	2021-02-17	Red Line Boundary Update

Project Title
NOMA Marketing Suite
Manchester

Drawing Title
Planning Application - Site Plan - Proposed Site Context

Project No
10341

Scale
1 : 250 @ A3

Status
FOR PLANNING APPROVAL

SHP Drawing Code (PROJ - ZONE - BLDG - SERIES - TYPE - LOC - SEQ)
10341-Z1-A-B5D8-G100-PL-XX-001

Revision
P03

simpsonhaugh
Manchester
+44 (0)161 835 2345
London
+44 (0)20 7549 4000

© SimpsonHaugh and Partners 2020