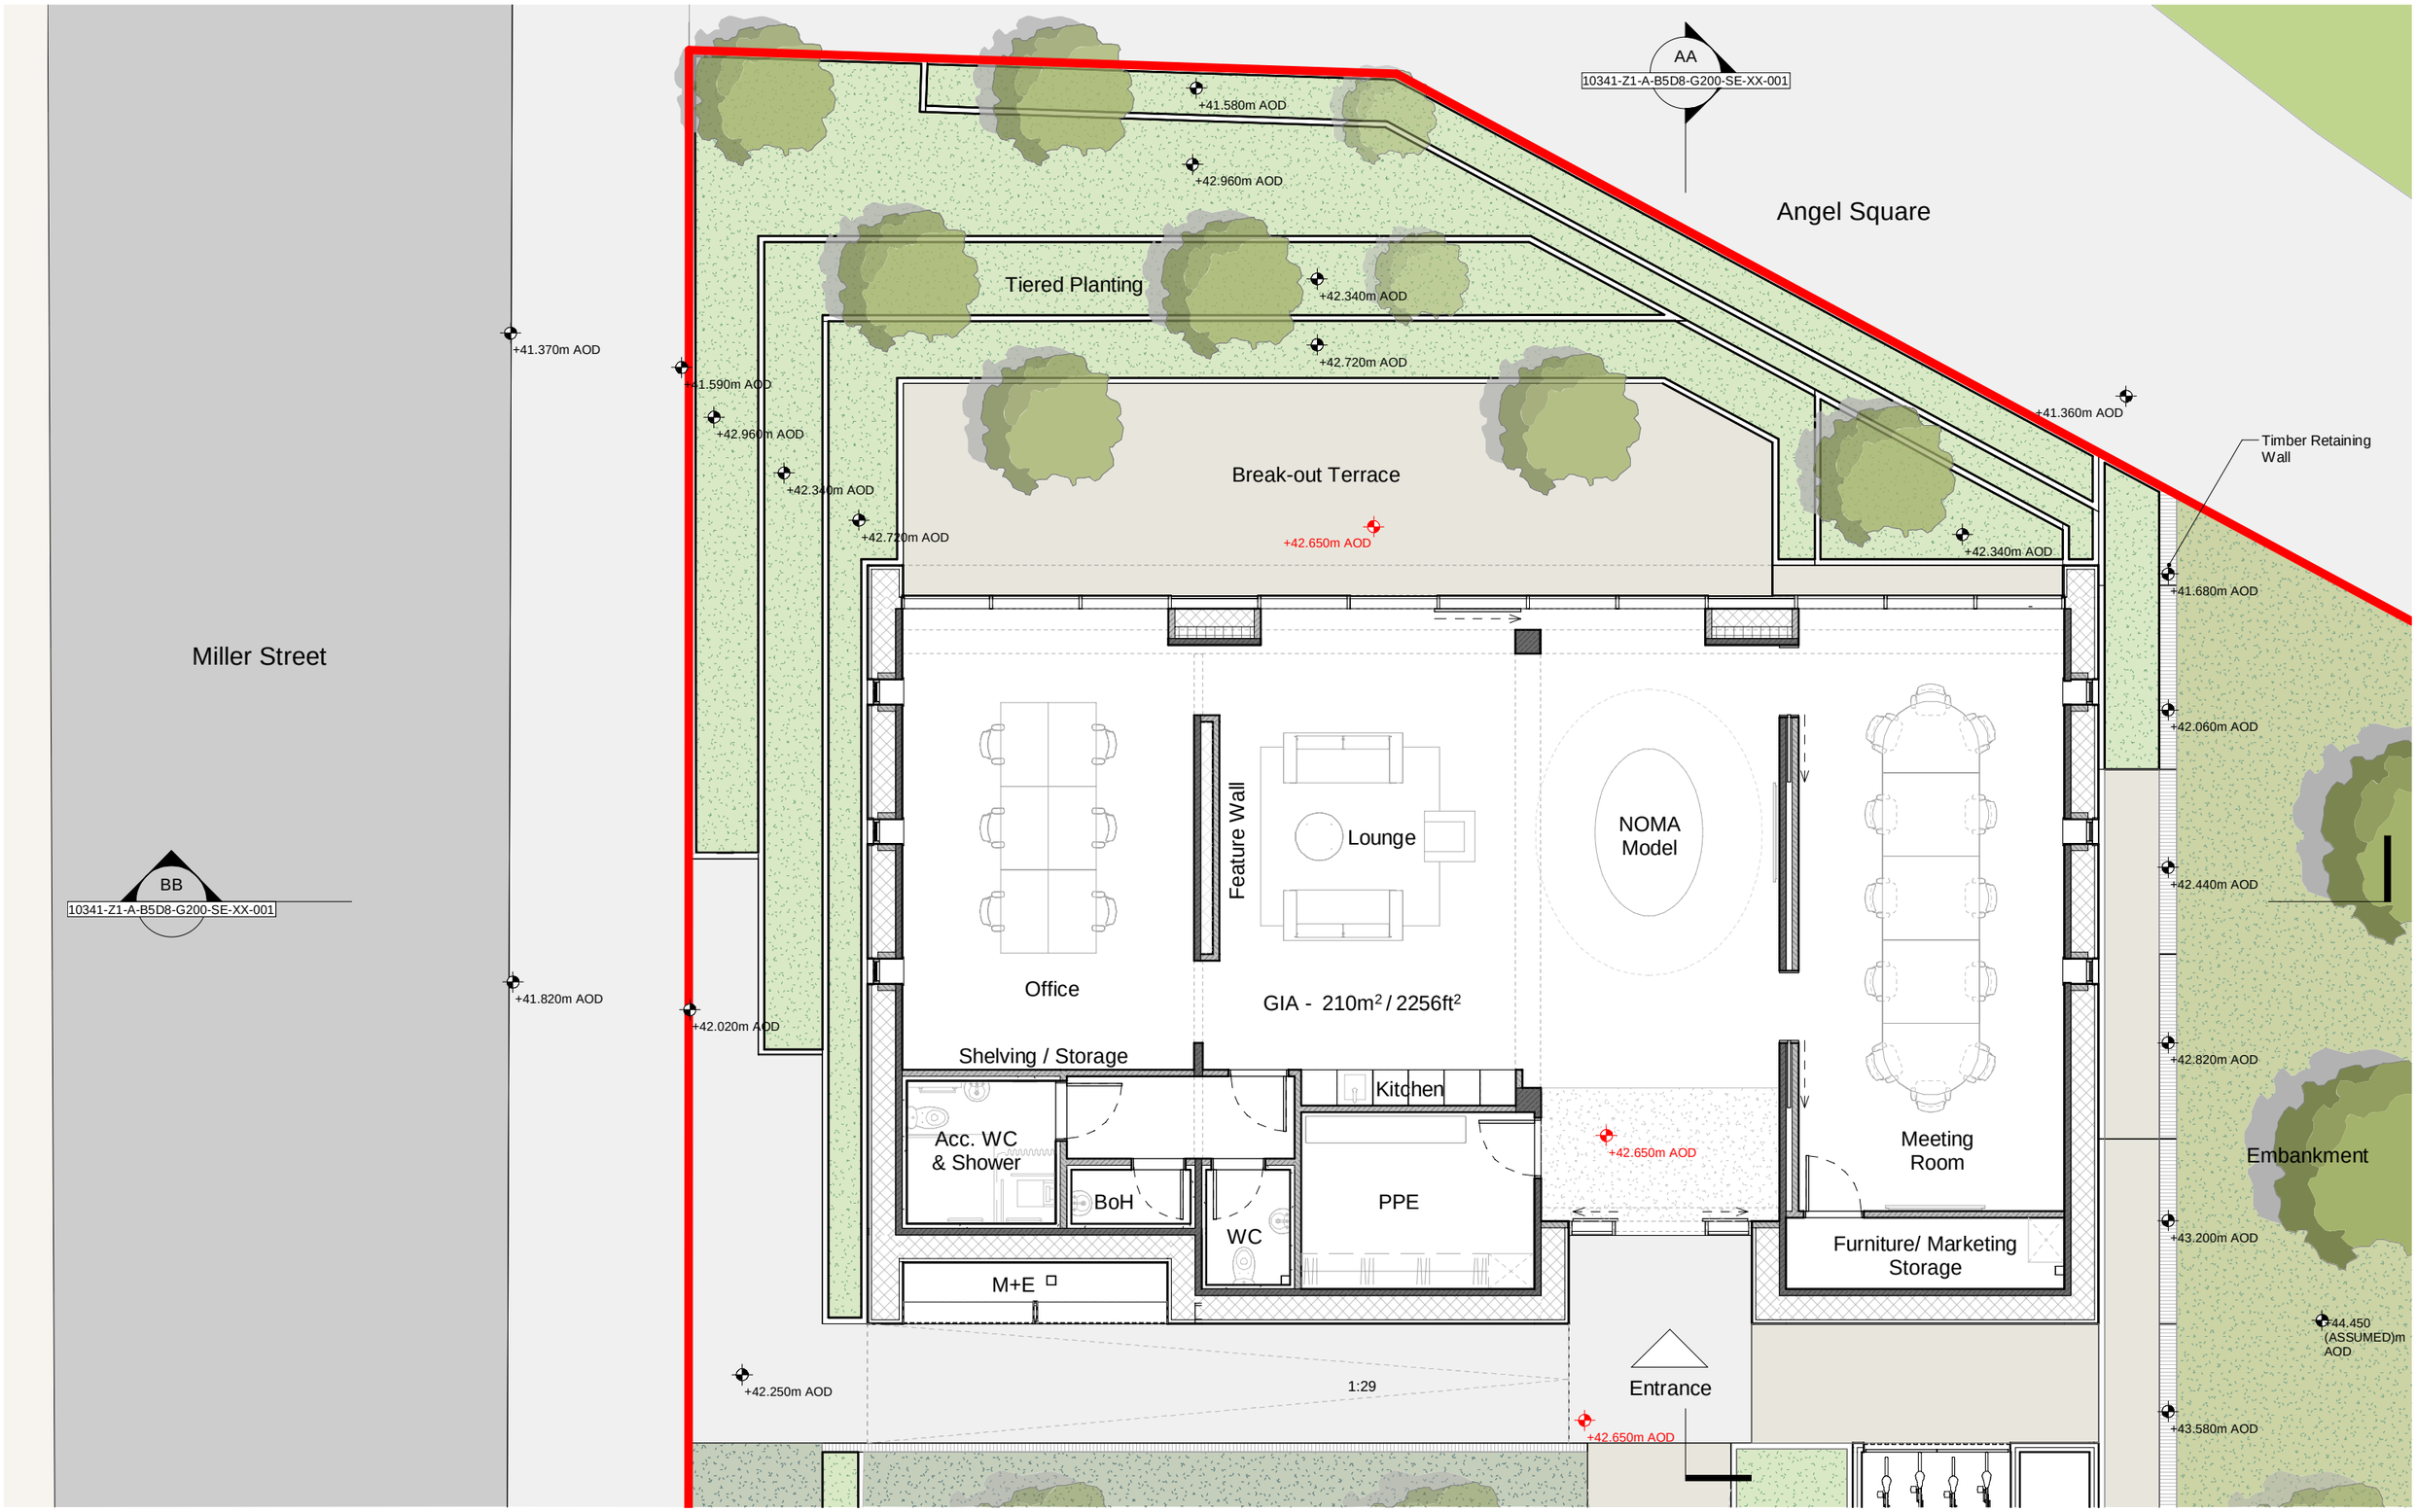


This drawing is copyright
Do not scale off dimensions.
All dimensions to be checked on site by contractor.
Contractor to report any dimensional discrepancies, errors or omissions prior to commencing on site.

Key

- Planning Application Boundary
- CLT
- Structural CLT/ Glu-Lam
- +42.970m AOD Existing Levels
- +43.300m AOD Proposed Levels

Rev	Date	Description
P01	2021-02-03	Planning Application Issue

Project Title: NOMA Marketing Suite Manchester

Drawing Title: Planning Application - Ground Floor Plan

Project No: 10341

Scale: 1 : 100 @ A3

Status: FOR PLANNING APPROVAL

SHP Drawing Code: 10341-Z1-A-B5D8-G200-PL-00-001

Revision: P01

simpsonhaugh
Manchester +44 (0)161 835 2345
London +44 (0)20 7549 4000

© SimpsonHaugh and Partners 2020