


WEHOLITE FLOW CONTROL
REF: SW04 (RELOCATED)
CL: 52.400
IL: 50.575

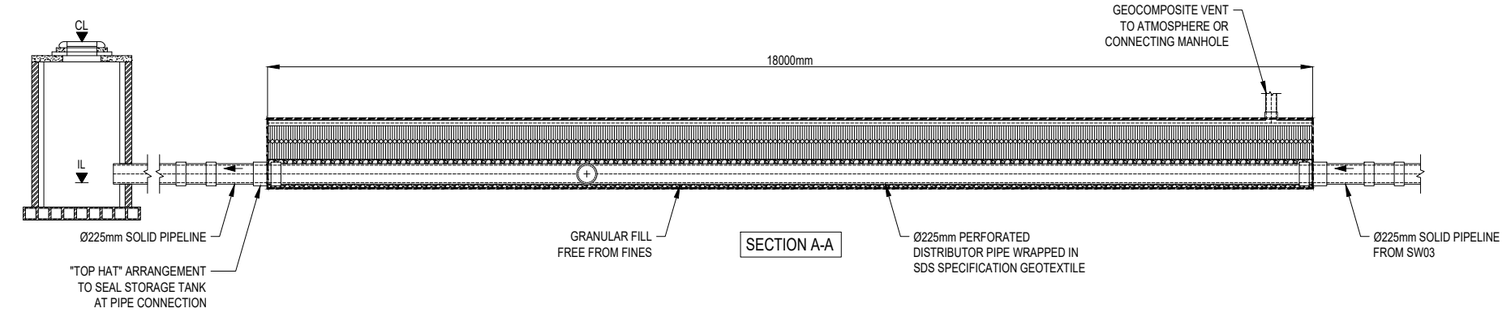

SECTION A-A

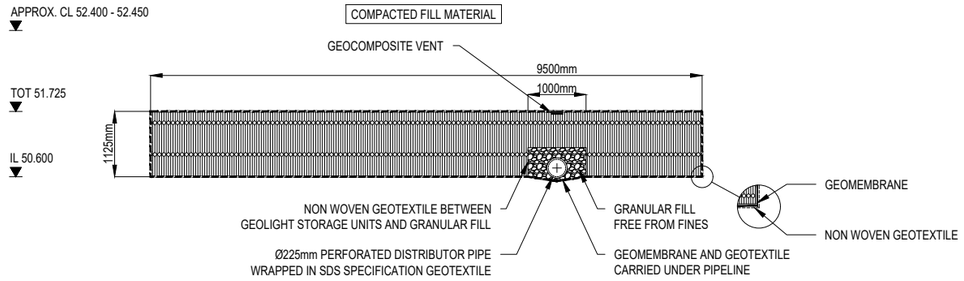

SECTION B-B

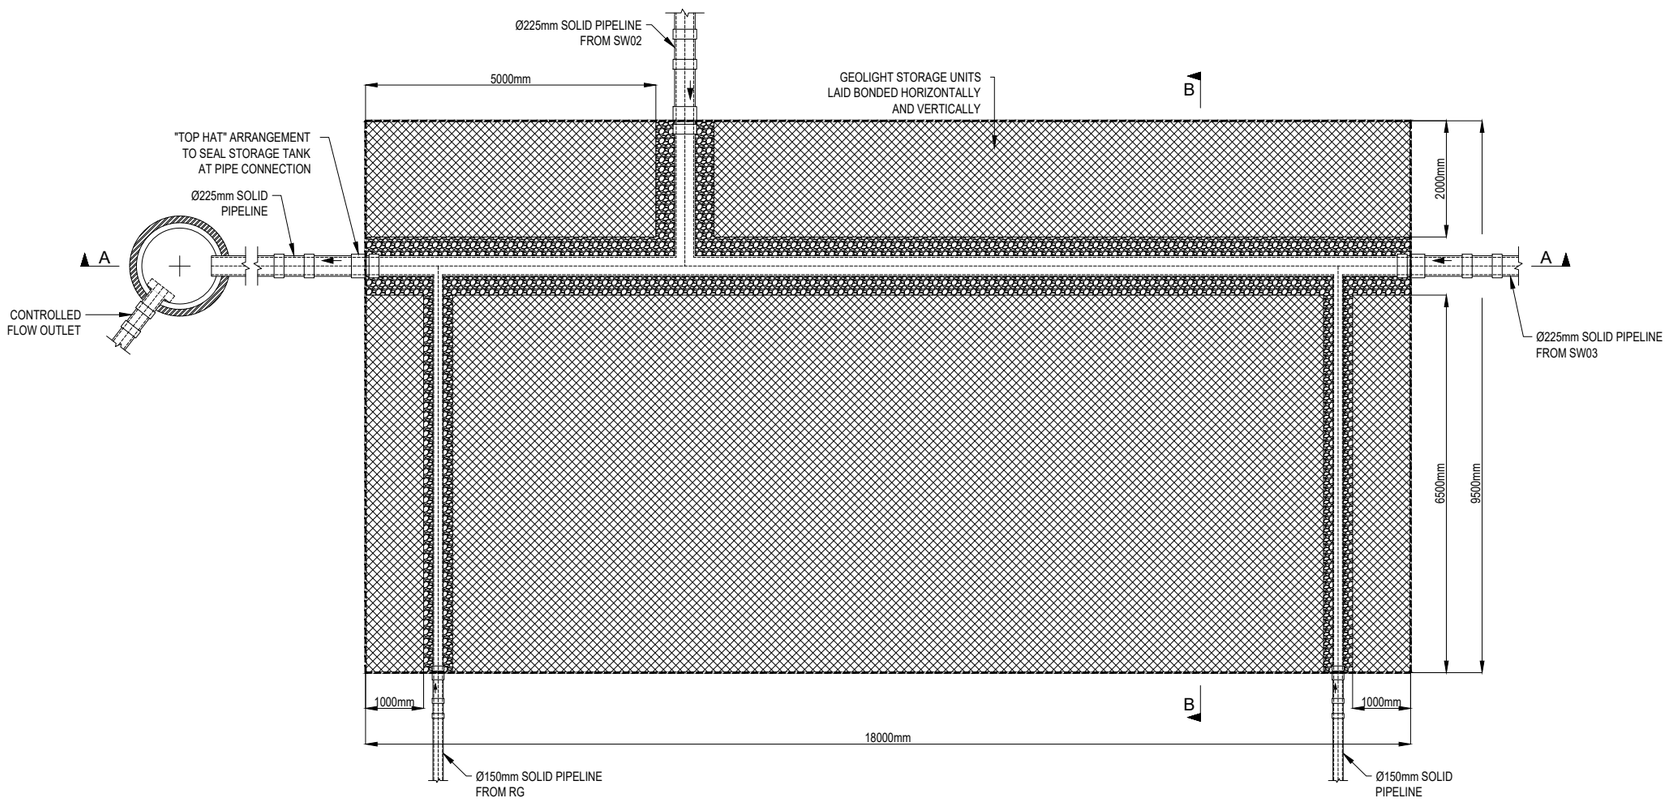

Notes:

This Drawing is to be read in conjunction with all relevant Architect's Engineer's and specialists' drawings and specifications.

Do not scale from this drawing in either paper or digital form. Use written dimensions only.

SDS to leave solid stub only, exiting tank for connection by others.

All external Manholes, Access Points, Junctions & Pipe are shown for guidance only and not part of the SDS program unless otherwise agreed.

Rev	Comments	Date	DRW	CHK
-	ISSUED FOR APPROVAL	26.08.25	CG	SP

REFERENCE DRAWINGS:

Drawing Number	Revision	Drawing Title	Date
11325 - 025	T6	DRAINAGE LAYOUT	06.03.25

Clearwater House
Castlemills
Biddisham
Somerset
BS26 2RE
+44 (0)1934 751303
sdsinfrastructure.com

Project: STORAGE WORLD AMBROSE STREET

Client: MARNIC GROUNDWORK

Title: ATTENUATION TANK 1 DETAIL

Scale: NTS | Date: 26.08.25

SDS Drawing No: E146925_01 | Rev: -