




EXISTING GROUND FLOOR

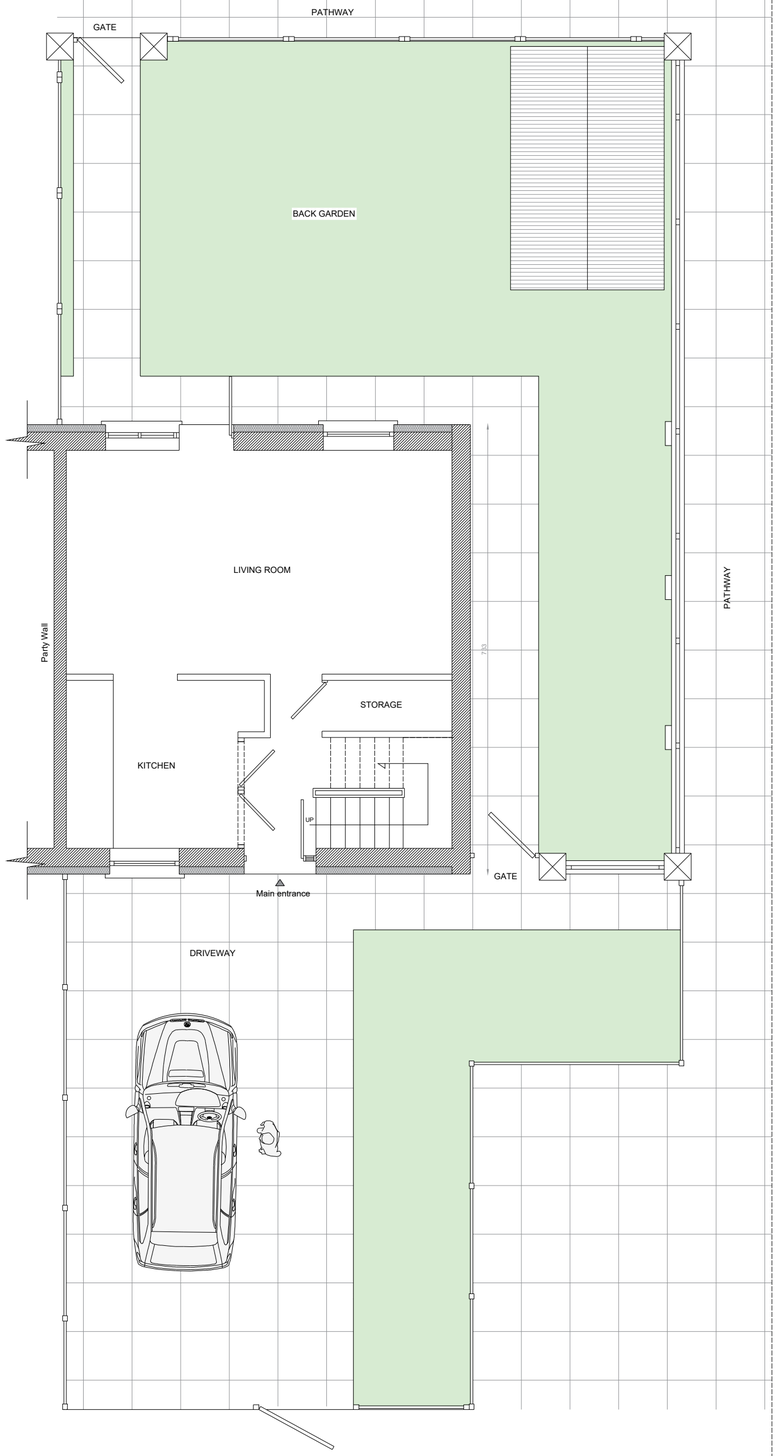

EXISTING FIRST FLOOR

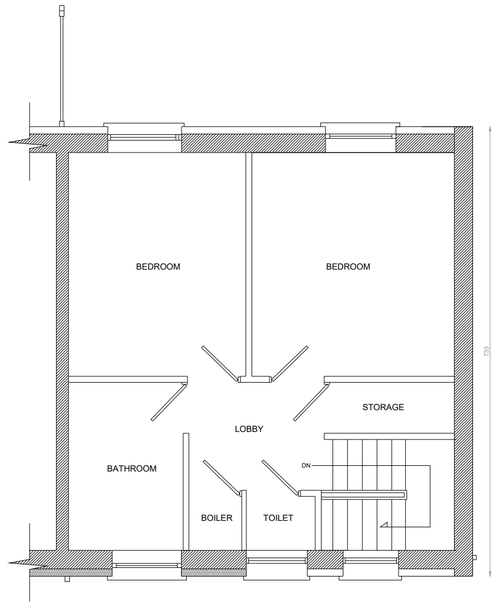

EXISTING FRONT ELEVATION

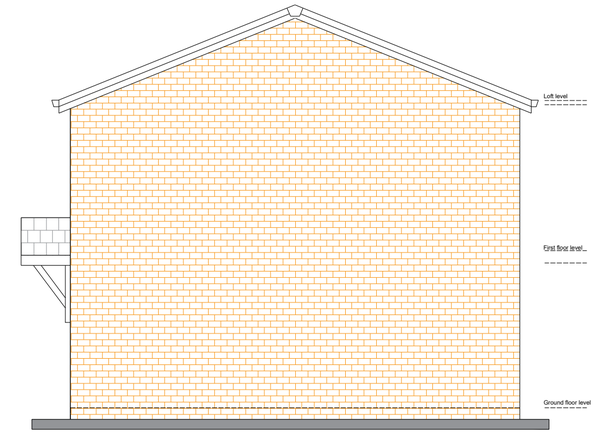

EXISTING SIDE ELEVATION



EXISTING REAR ELEVATION

1 2 3 4 5 6 7 8 9 10 m

Subject to Planning permission
All structure work to be examined and signed off by a qualified
structure engineer. All electric work done by a qualified electrician - All measurements to be checked on site.

Project:

Double storey side extension at:
17 Kelvington Drive
Manchester
M9 5QW

Client: Mr Ibrahim Nassar

DRG Title:
Existing Plans

	Job No	Dwg. No
Date: 20/04/2026	22.03.00	A02
Scale: 1:50 on A1		

Email: SUNBULLI@HOTMAIL.CO.UK
Tel: 07587719118