
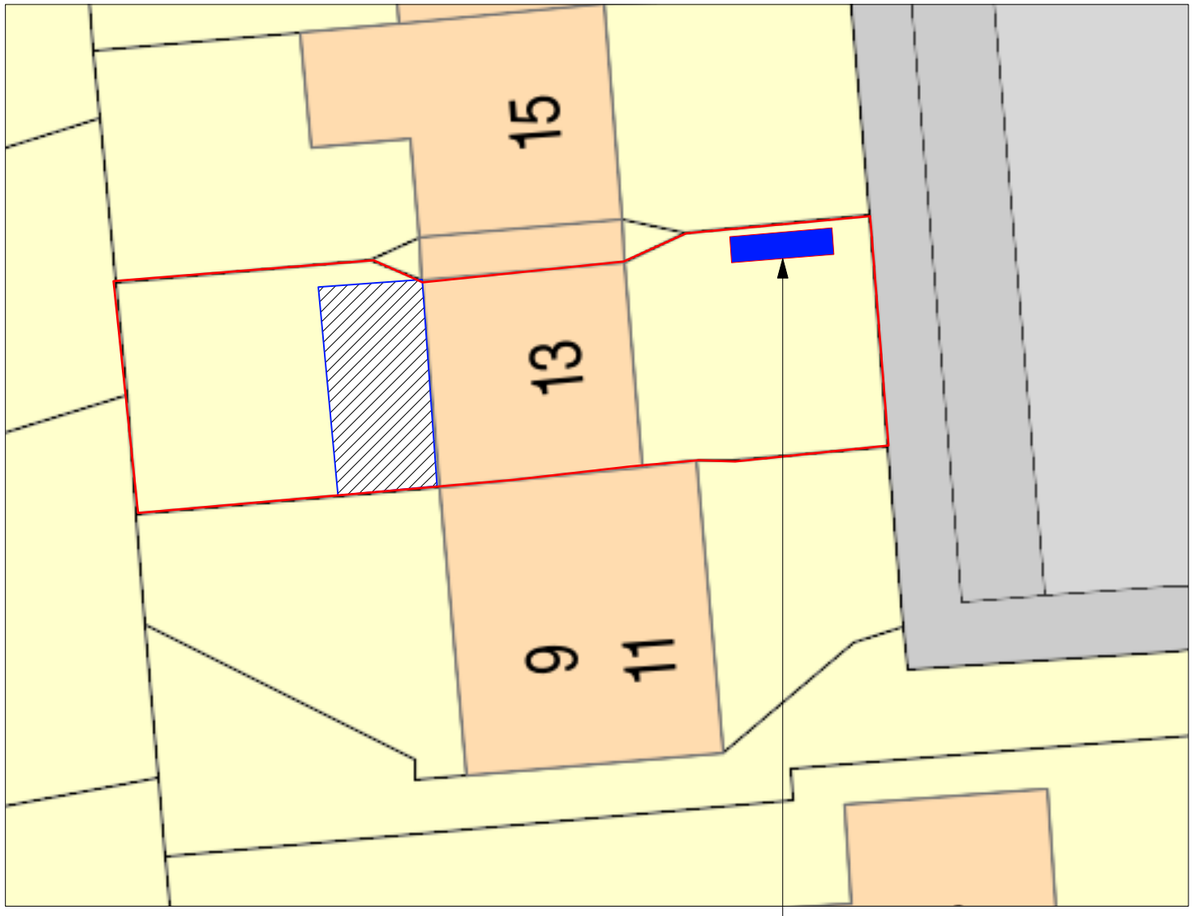


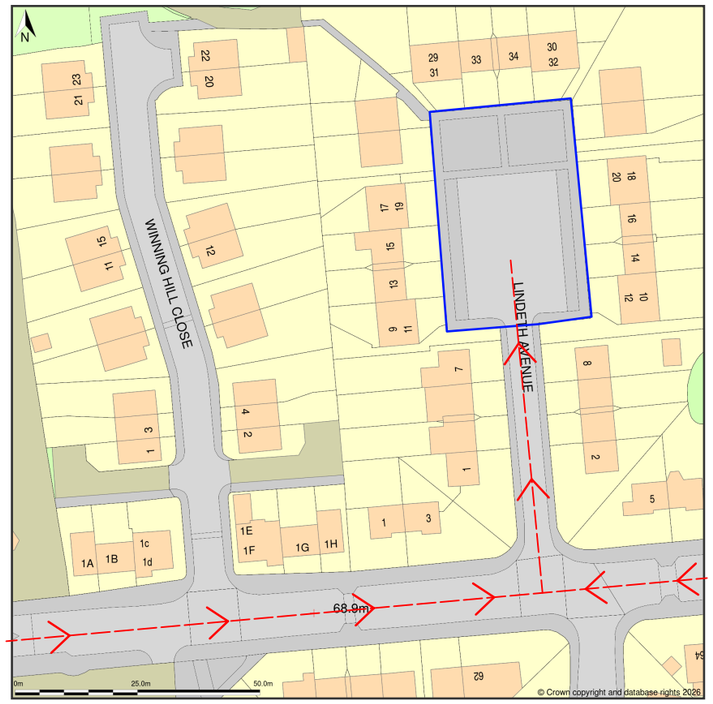

COMMUNAL PARKING AREA AND TURNING FOR ALL RESIDENTS / LOCALS.

EASY ACCESS FROM RYDERBROW ROAD AND TURNING INTO LINDETH AVENUE.

Proposed Site Plan

Scale:1:200

BIN STORAGE

BINS WILL BE PLACED ON A HARD STANDING FLOORING EXTERNALLY TO ENSURE VENTILATION AND HYGIENE IS WELL MAINTAINED BY RESIDENTS OF THE APARTMENTS.

This drawing must not be reproduced without permission from NM Architectural Services LTD. DO NOT scale of this drawing. All Dimensions are to be checked on site by the contractor/sub contractor. Any discrepancies to be reported to NM Architectural services LTD.

Client Name: SUMIYA & ANU	**Drawing Title:** Proposed Bin Storage	**Project Type:** Extensions / Change of Use / Internal rearrangements			**Check By:**	MN	Date: 01.03.2026	**Revision Notes:**
Project Address: 13 LINDETH AVENUE GORTON, M18 7EX	**Drawing Type:** Planning Submission	**Dwg No:**	LNA:005	**Scale:** AS SHOWN	1:100	**Rev:**		

07568569170
nm-architecture@outlook.com