
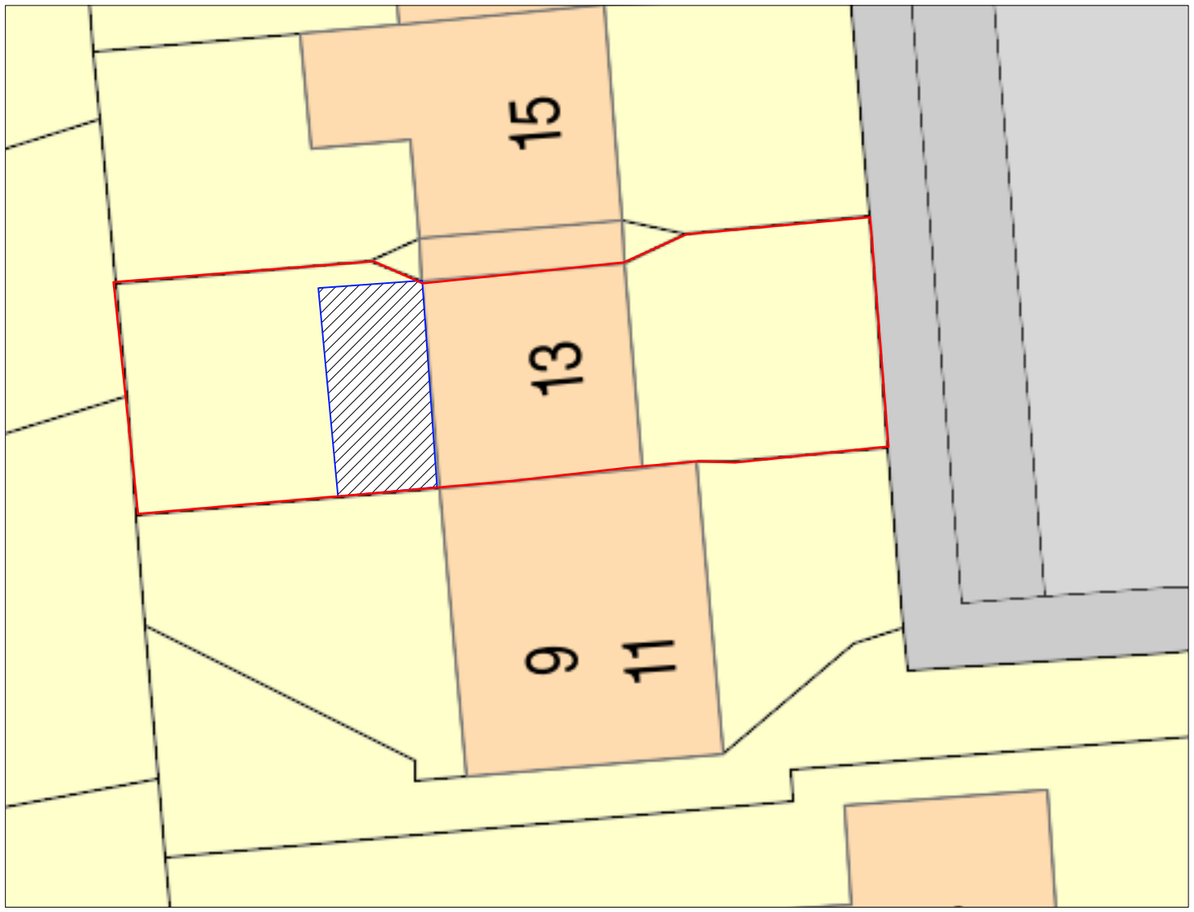


Proposed Site Plan
Scale:1:200

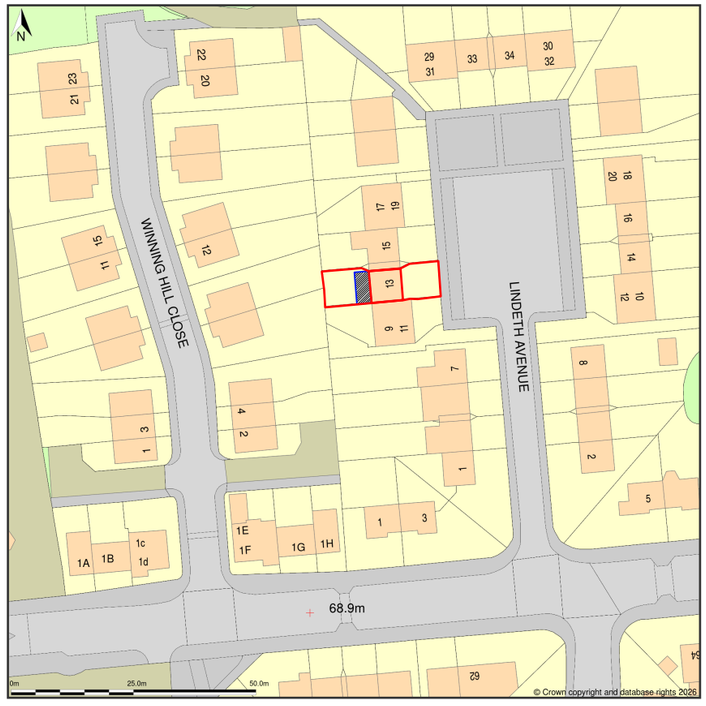

Proposed Location Plan
Scale:1:1250

This drawing must not be reproduced without permission from NM Architectural Services LTD. DO NOT scale of this drawing. All Dimensions are to be checked on site by the contractor/sub contractor. Any discrepancies to be reported to NM Architectural services LTD.

Client Name: SUMIYA & ANU	**Drawing Title:** Proposed Site & Location Plans	**Project Type:** Extensions / Change of Use / Internal rearrangements			**Check By:**	MN	Date: 01.03.2026	**Revision Notes:**
Project Address: 13 LINDETH AVENUE GORTON, M18 7EX	**Drawing Type:** Planning Submission	**Dwg No:**	LNA:002	**Scale:** AS SHOWN	1:100	**Rev:**		07568569170 nm-architecture@outlook.com