
Do not scale from this drawing. This drawing is the property of The University of Manchester and is issued on the condition that it is not copied, reproduced, retained or disclosed to any unauthorised person either wholly or in part without written consent of The University of Manchester. All rights reserved. Plotted: 08/01/2026 11:15:50

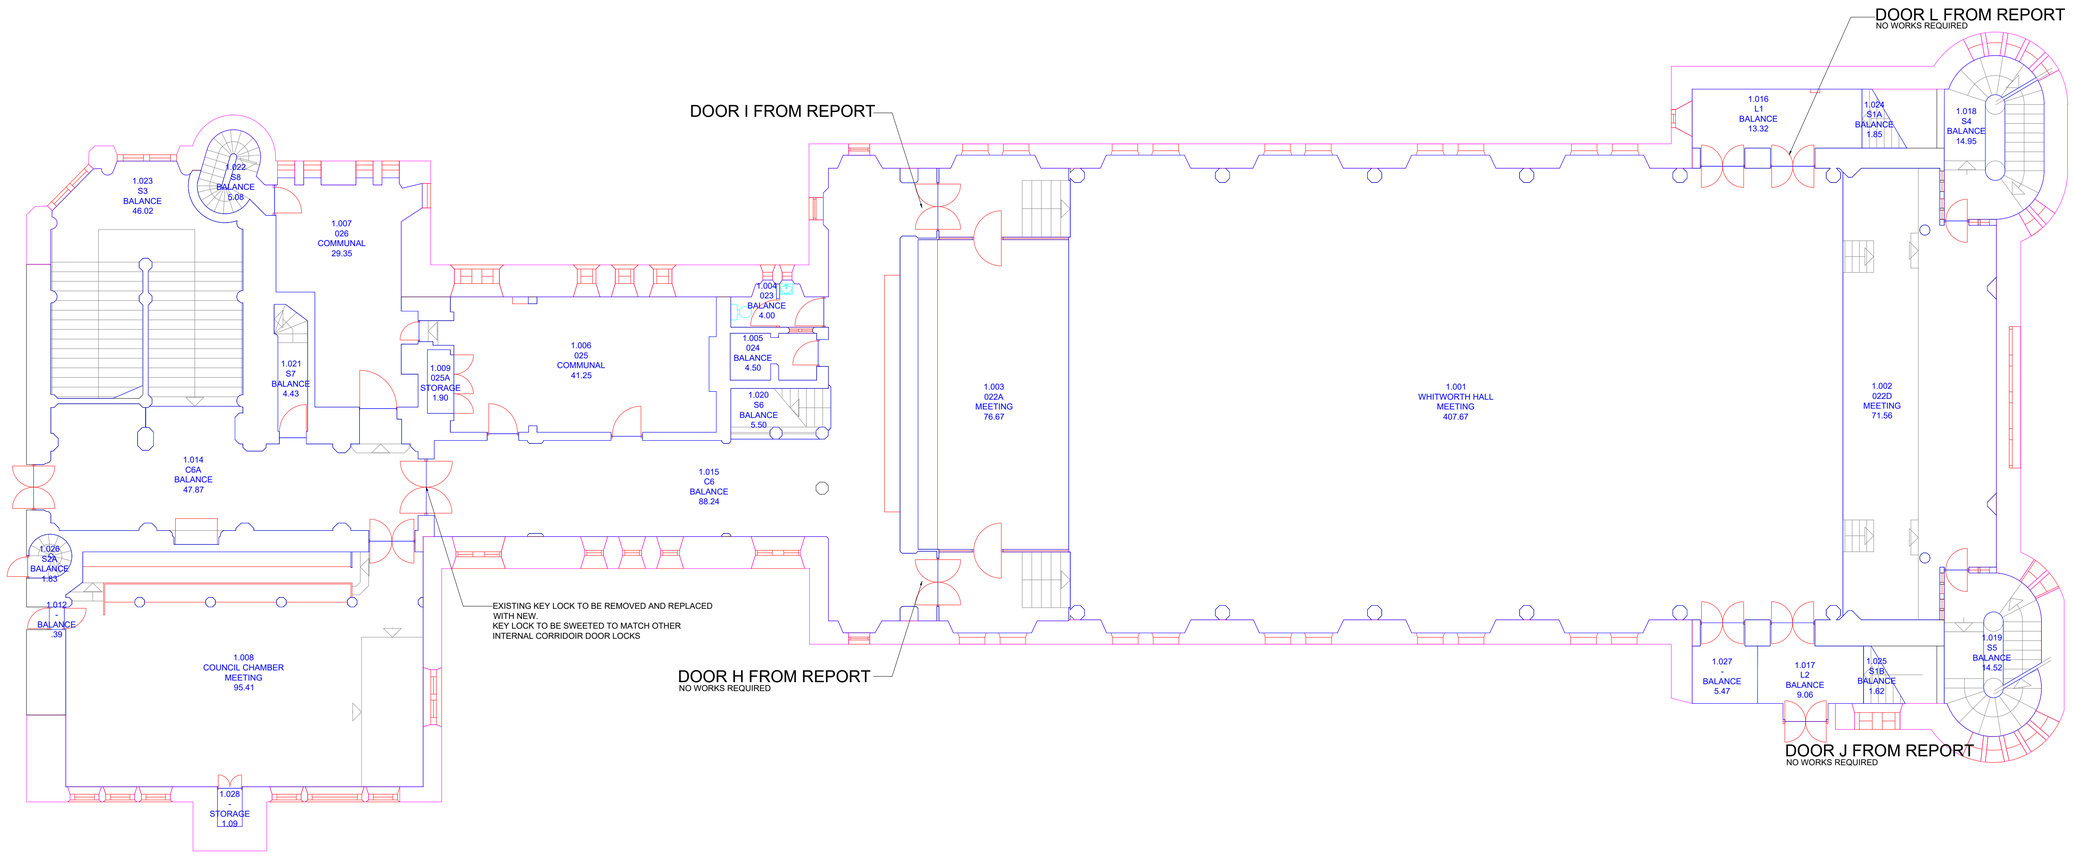


NOTES

1. DO NOT SCALE FROM THIS DRAWING.
2. ALL MEASUREMENTS ARE IN MILLIMETERS UNLESS STATED OTHERWISE.
3. THIS DRAWING IS TO BE READ IN CONJUNCTION WITH THE SPECIFICATION AND ALL RELEVANT ARCHITECTURAL, ELECTRICAL, MECHANICAL AND STRUCTURAL DRAWINGS.
4. (c) UNIVERSITY OF MANCHESTER. THIS DRAWING MUST NOT BE REPRODUCED WITHOUT PERMISSION.
5. DIRECTORATE OF ESTATES AND FACILITIES TO BE NOTIFIED OF ANY DISCREPANCIES.

KEY

- 2NO CAT5E NETWORK POINTS
- SWITCHED FUSED CONNECTION UNIT
- 2 COMPARTMENT GALVANISED TRUNKING
- AXIS M4328-P 360 FISHEYE CAMERA 12MP
- AXIS P3268-LVE DOME CAMERA 8MP (to be set to corridor mode)

| Rev | Description | Date | By | Chk'd | Auth |
|---|---|---|---|---|---|

MANCHESTER 1824
The University of Manchester
Directorate of Estates and Facilities
Beyer Building
The University of Manchester
Oxford Road
Manchester
M13 9PL

Drawing Status: TENDER

Project: PN9300
PROPOSED SECURITY IMPROVEMENTS

Building Name: WHITWORTH HALL
Building No.: 005AA

Site Name: OXFORD ROAD

Sub Site Name: MAIN QUAD

Drawing Title.: FIRST FLOOR PLAN

| PM | Drawn | Checked | Authorised |
|---|---|---|---|
| JW | RT | RT | - |

| Scale @A1 | Date | Date | Date |
|---|---|---|---|
| 1:100 | 08/01/26 | | - |

Drawing No.: E03
Revision: -

Original Drawing Paper Size 841mm x 594mm