

Drawings subject to planning permission

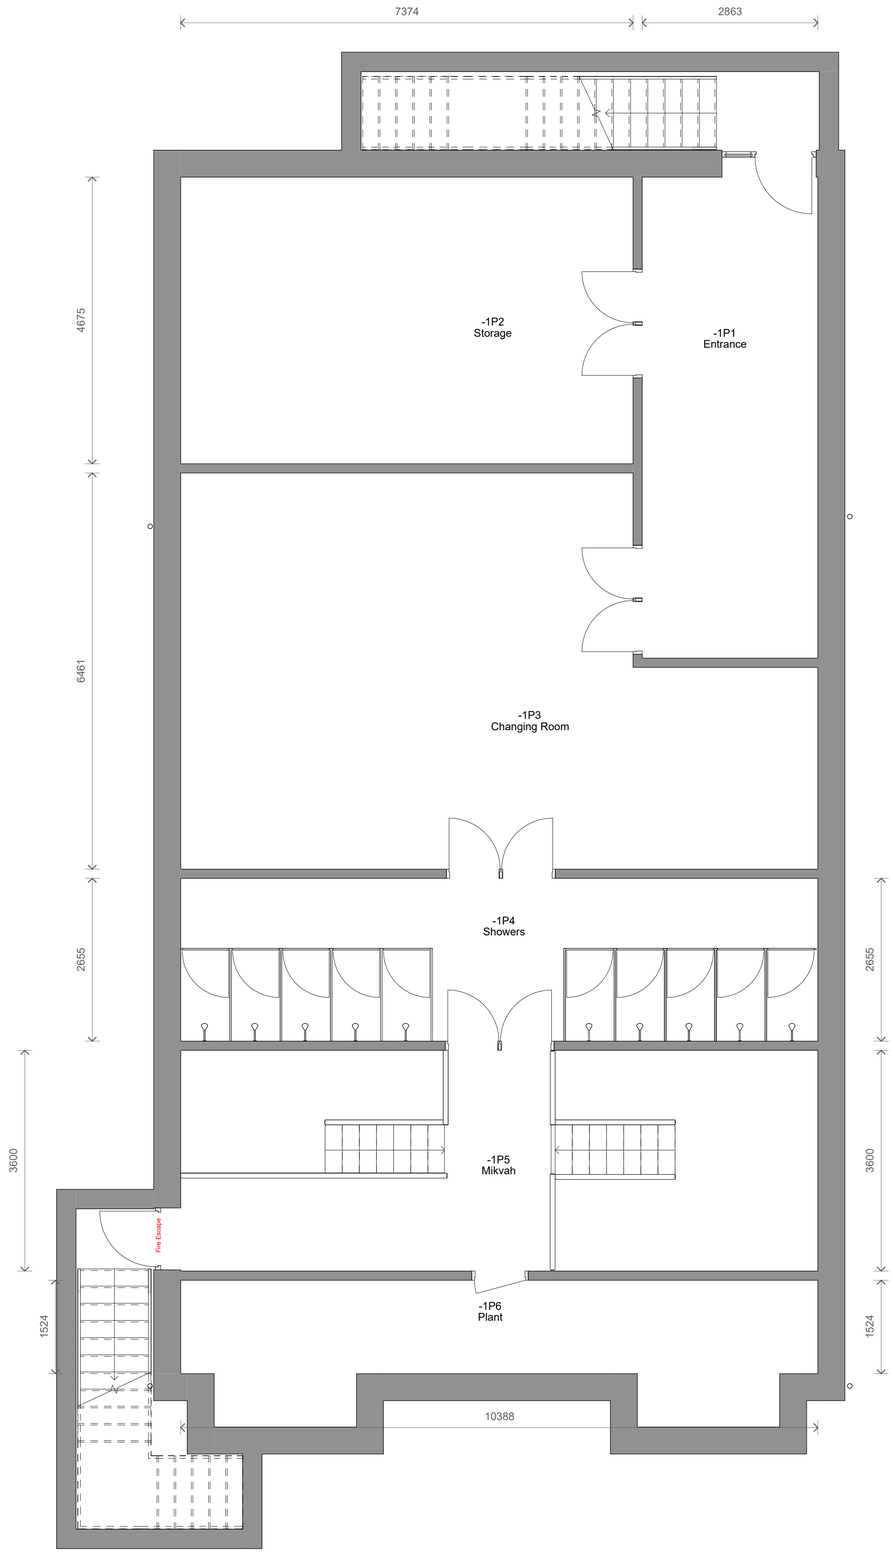

1 Level Basement New - Proposed
1 : 50

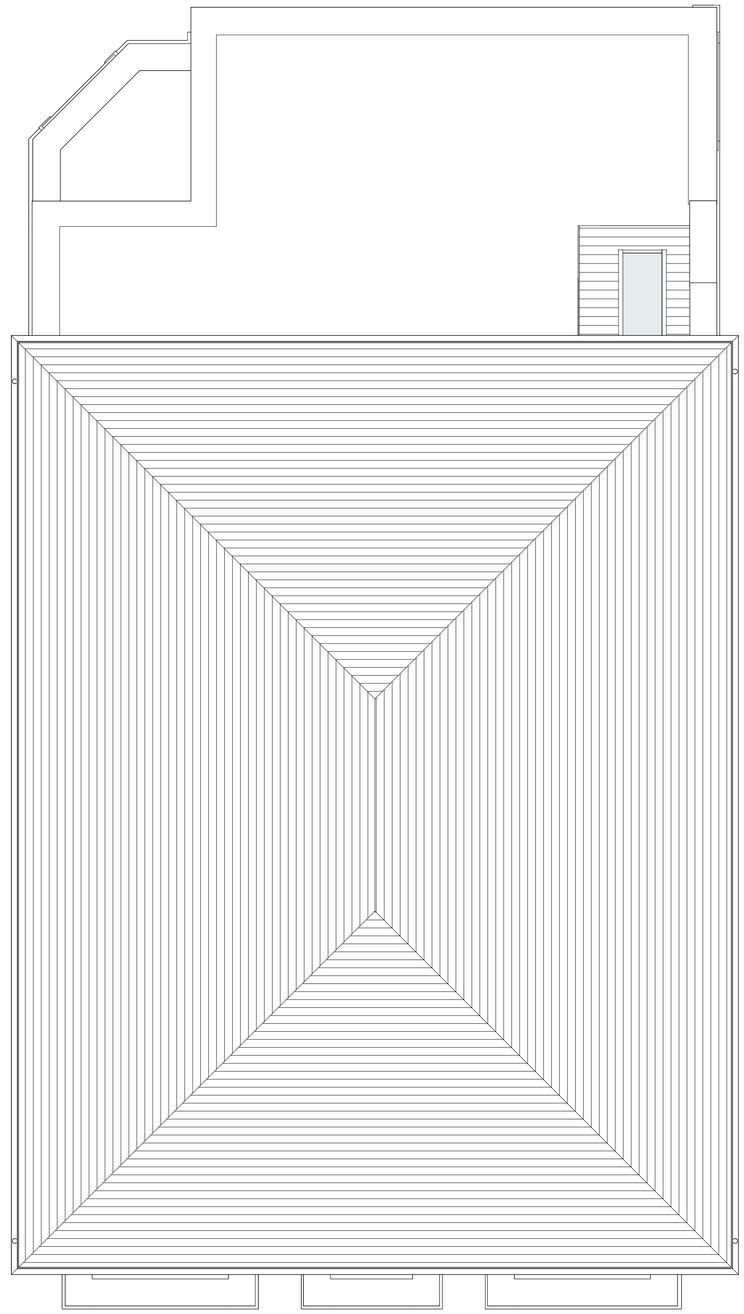

2 Level Roof - Proposed
1 : 50

1 : 50
0 1 2 4m

1 : 100
0 1 2 5 10m

No.	Description	Date	Initial
2	Added Roof Plan	27/03/2026	CB
1	Revised Design	24/03/2026	CB

PROJECT
27-29 Middleton Road

TITLE
Proposed Plans

STATUS
DESIGN

DRAWN BY	DATE	SCALE (@ A1)
CB	14/08/2024	1 : 50

PROJECT NUMBER	DRAWING NUMBER	REV
GSS24118.12	005	2

GOLD SKETCH
S T U D I O S
www.goldsketch.co.uk info@goldsketch.co.uk 0161 792 9595

NOTES
© COPYRIGHT. ALL RIGHTS RESERVED.
THIS DRAWING MUST NOT BE COPIED OR REPRODUCED WITHOUT PRIOR WRITTEN CONSENT.
DRAWING TO BE USED FOR THE STATUS INDICATED ONLY.
ALL DIMENSIONS AND SETTING OUT SHALL BE CHECKED AND CONFIRMED ON SITE, ANY DISCREPANCIES TO BE REPORTED TO THE DESIGNER PRIOR TO THE COMMENCEMENT OF ANY WORK. ALL WORK AND MATERIALS TO BE IN ACCORDANCE WITH CURRENT STATUTORY LEGISLATION, RELEVANT CODES OF PRACTICE AND BRITISH STANDARDS. ALL DIMENSIONS ON THIS DRAWING ARE IN MILLIMETRES (UNLESS OTHERWISE STATED).