Titan TN154 Building


1 : 50

Copyright Portakabin Limited 2022

This drawing is the property of Portakabin Limited.
It must not be copied or reproduced or divulged to anyone without written permission.

Do not scale off this drawing.
All discrepancies to be reported to Portakabin Limited.

Rev	Description	Date	By
A	Initial Layout	07/04/2026	TW
B	Added Ramp to Drawing	21/5/2026	GA

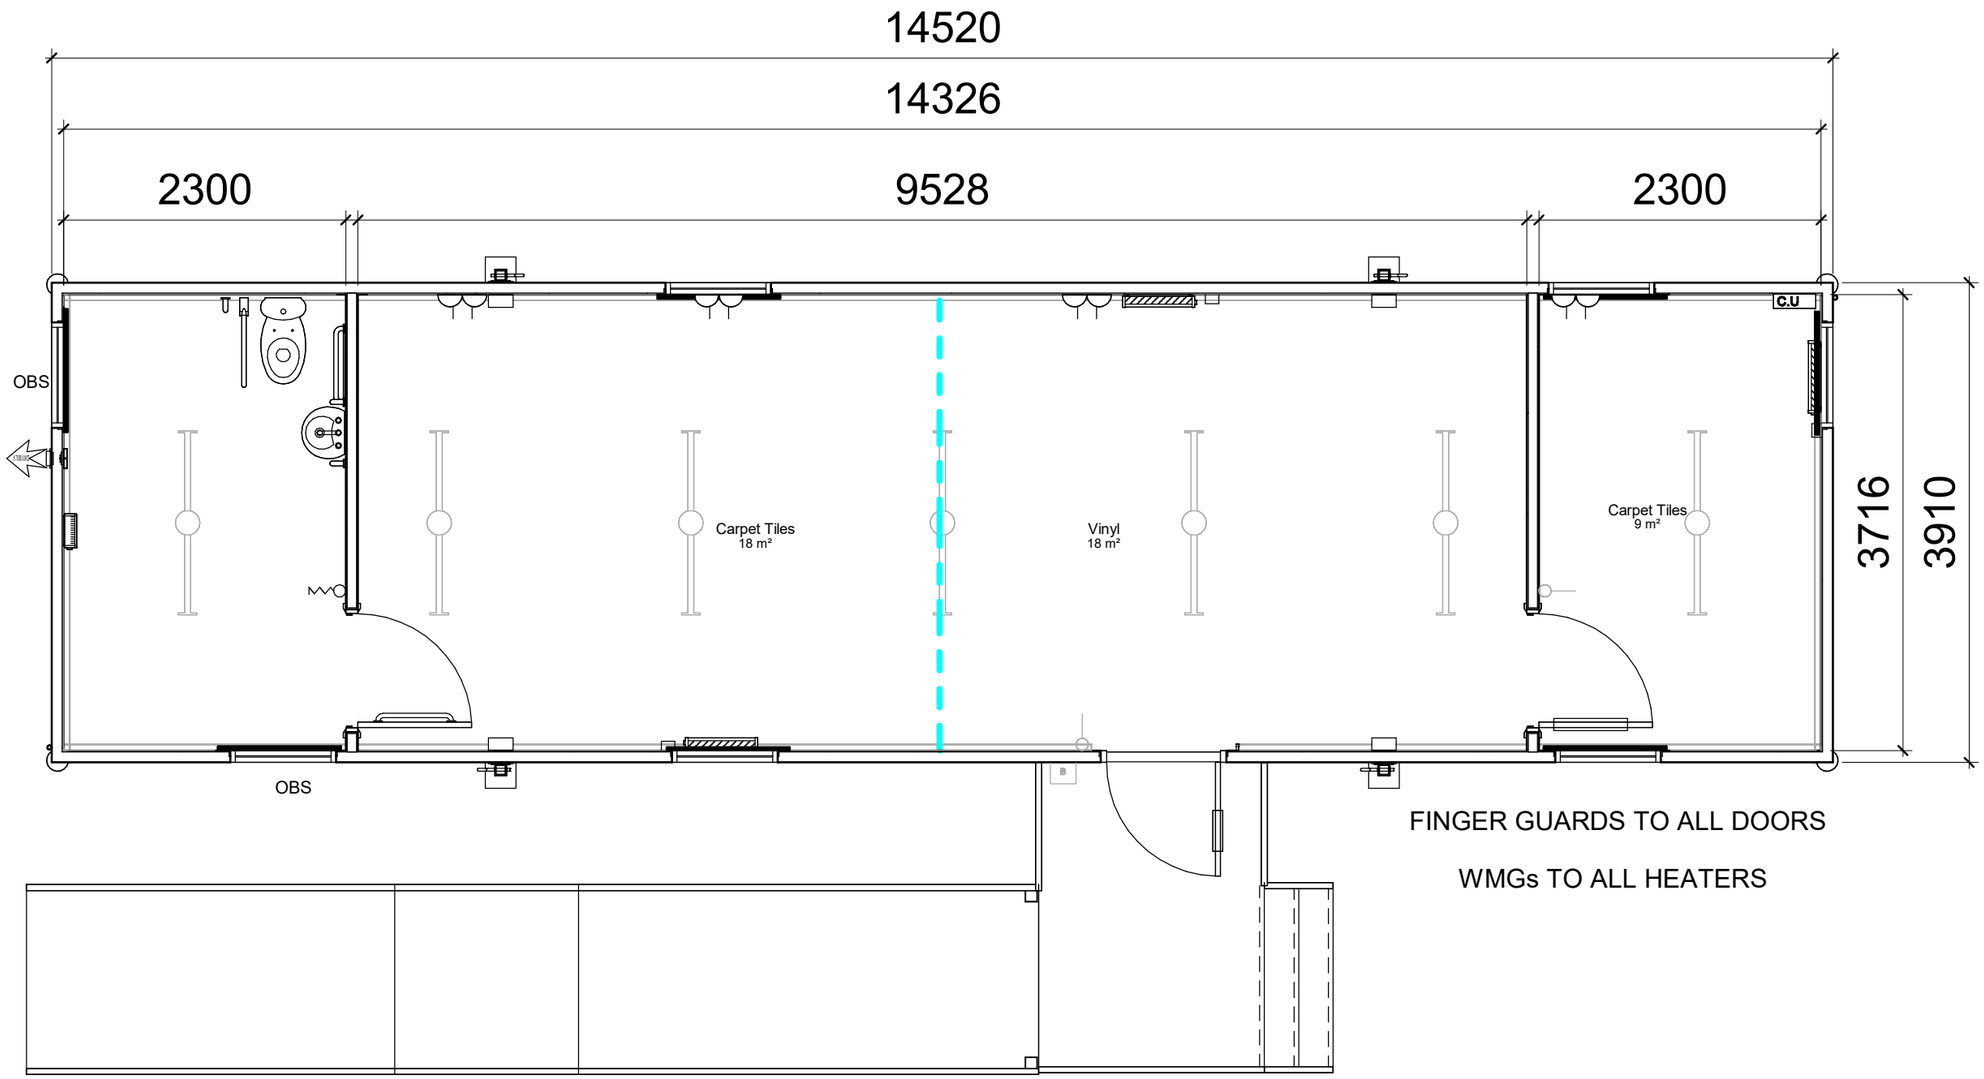

FINGER GUARDS TO ALL DOORS

WMGs TO ALL HEATERS

Window Key

F	= Fixed
O	= Open
OBS	= Obscured
S	= Sliding

Additional Dimensions

Floor Area: 55.24m²
Ceiling Height: 2.5m
Ext Length (incl fascias, legs and feet):14.81m
Ext Width (incl fascias, legs and feet):4.21m

1 Gang Way Light Switch		High Level Fan Heater	
13AMP Double Socket		Internal Bulkhead	
13 AMP Double Socket (Over-Counter)		Standard LED Light	
Convector Heater		Venetian Blind	
Double Data Point		Window	

Standard floor loading is 3kN/m². Any loading imposed on a floor that is greater than 3kN/m² may require strengthening. Please contact your hire centre if you expect to exceed 3kN/m².

Any fire strategy shown on this drawing is subject to Fire Officer and Building Control approval

Please note that this and any accompanying drawing(s) are for illustrative purposes only and as such, the building shown may vary from the actual finished building on site.

The position of windows, external doors and electrical fixtures (if shown) are dependent on stock availability at time of order.

Portakabin®

Portakabin Limited New Lane Huntington
York YO32 9PT United Kingdom
+44 (0)1904 611655
portakabin.co.uk

Client: **Contor Ltd**

Opportunity: Unity Community Primary -Titan SEND Classroom

Title: TN154 Classroom Layout

Scale @ A3:	Date:	Drawn By:
As indicated	21/5/2026	GA

Opportunity Number: OPP1395258


Rev: B

TN154 Elevations

Copyright Portakabin Limited 2022

This drawing is the property of Portakabin Limited.
It must not be copied or reproduced or divulged to anyone without written permission.


Do not scale off this drawing.
All discrepancies to be reported to Portakabin Limited.

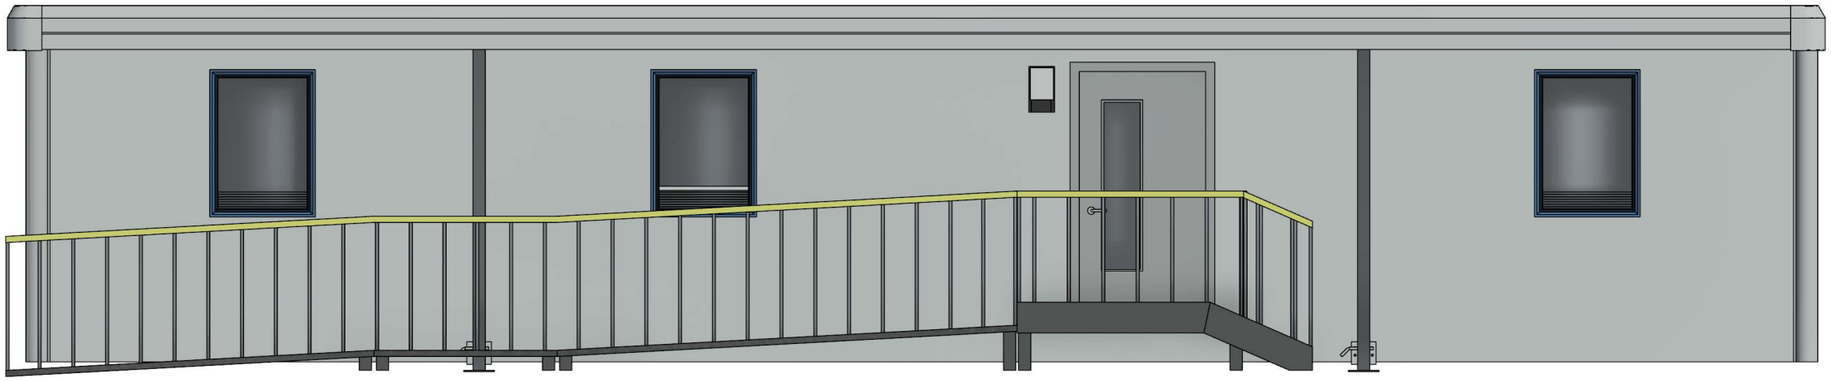


1 Front Elevation
1 : 50



2 Rear Elevation
1 : 50

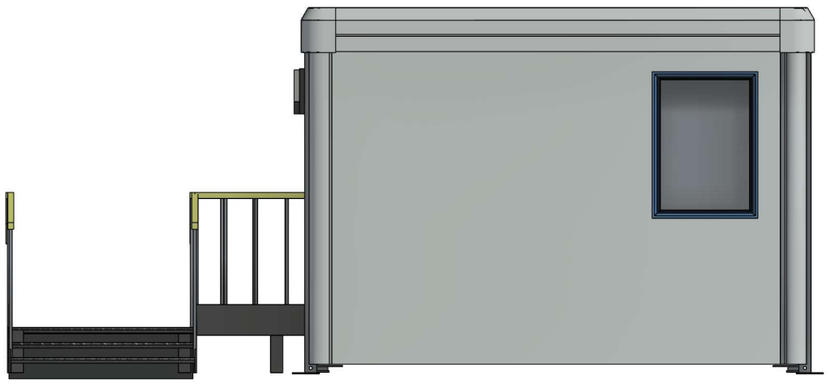

3 Side Elevation
1 : 50

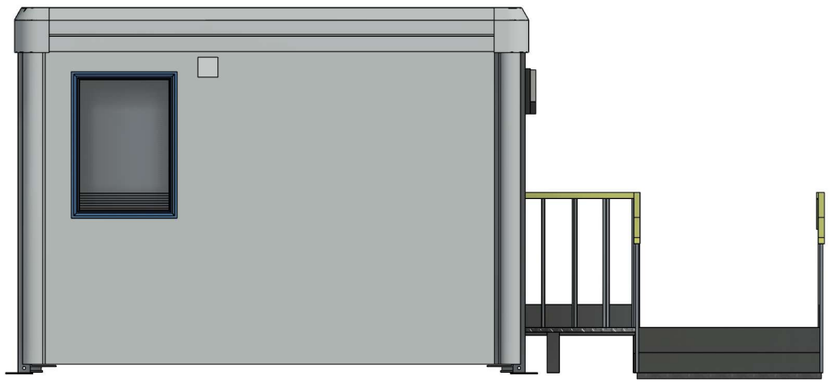

4 Side Elevation
1 : 50

EXTERNAL COLOUR SCHEME | Titan

Walls - Goosewing Grey - nearest BS ref 10 A 05
Vertical wall trim - Goosewing Grey - nearest BS ref 10 A 05
Bottom wall trims - Goosewing Grey - nearest BS ref 10 A 05
Facias - Grey - RAL7042
Columns, external corners - Grey - BS 4800 00 A 05
Columns, intermediate - Grey - BS 4800 00 A 05
Windows - Blue - nearest BS 18 E 58
Doors - Slate grey - nearest BS 18 B 25

Portakabin®

Portakabin Limited New Lane Huntington
York YO32 9PT United Kingdom
+44 (0)1904 611655
portakabin.co.uk

Client:	**Contor Ltd**
Opportunity:	Unity Community Primary -Titan SEND Classroom
Title:	TN154 Elevations
Scale @ A3:	1 : 50
Date:	21/5/2026
Drawn By:	GA
Opportunity Number:	OPP1395258
Rev:	**B**