

All dimensions are to be checked on site. This drawing shall not be scaled to ascertain dimensions.

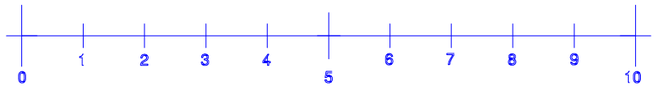

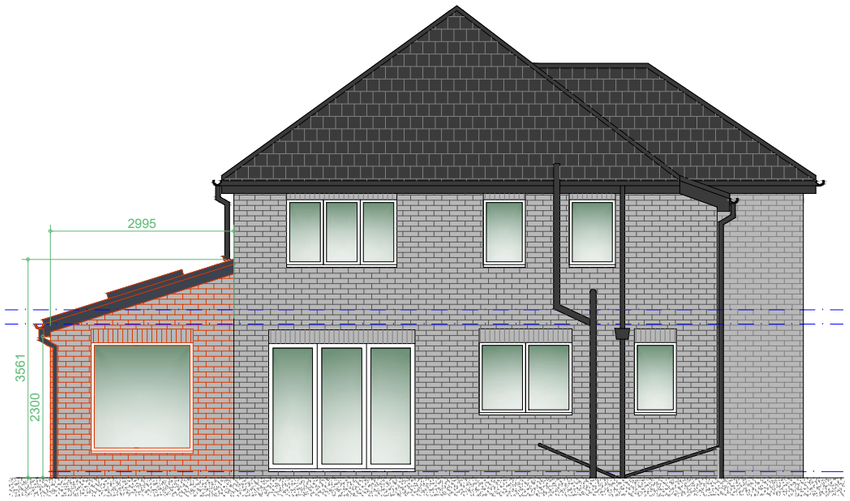



Proposed Rear Elevation
Scale 1:100




Proposed Front Elevation
Scale 1:100

Materials-
Walls - Brown mix commons
Roof - Concrete interlocking roof tiles.
Windows - White UPVC DG

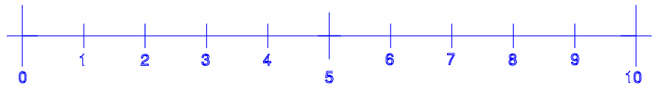

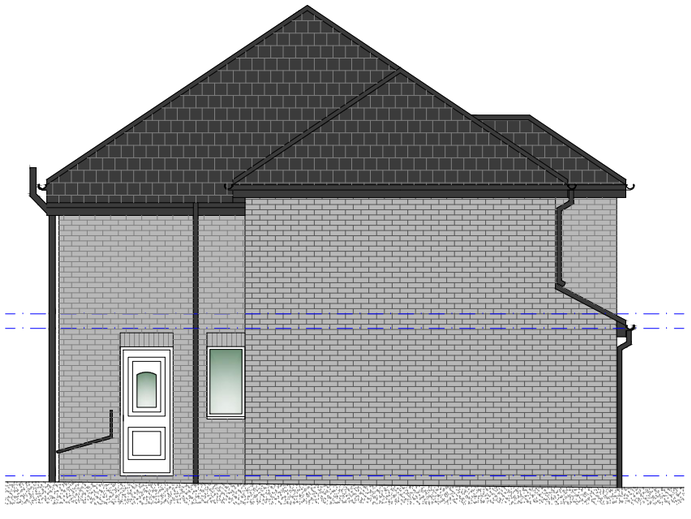

Proposed L/H Side Elevation
Scale 1:100

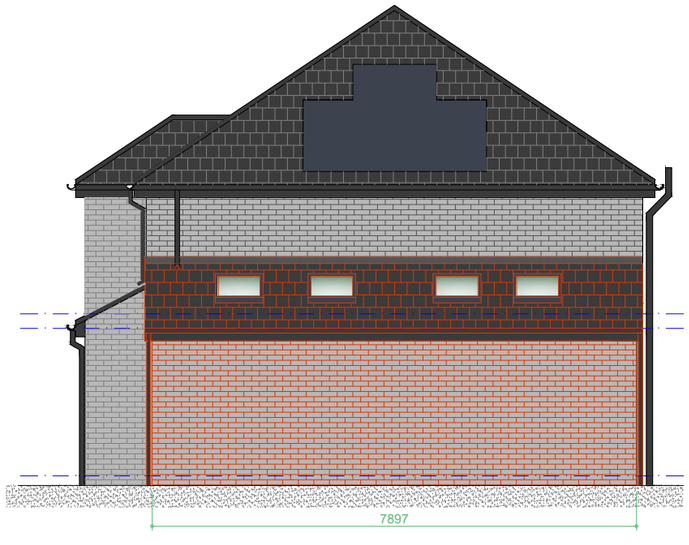

Proposed R/H Side Elevation
Scale 1:100

Rev	Date	Description

Issued For : INFORMATION PURPOSES ONLY

Client
James and Danny Sfeir

Project
156 Kings Road M21 0XX
Proposed single storey side extension.

Scheme - Drawing Title
Proposed Elevations.

03 — Drawing No. — Revision
Date 20.05.26
Scale 1:100 @A3

PLANSTOBUILDIT
Plans To Build It Ltd
Tel: 0161 728 5730
Mob: 07741175755
www.planstobuildit.com