
All dimensions are to be checked on site. This drawing shall not be scaled to ascertain dimensions.

0 1 2 3 4 5 6 7 8 9 10

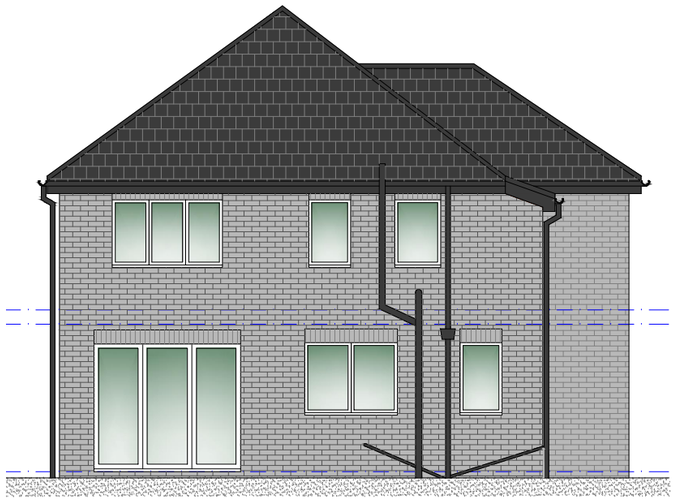

Ceiling level

G.F. Level


Existing Rear Elevation
Scale 1:100



Ceiling level


G.F. Level

Existing Front Elevation
Scale 1:100

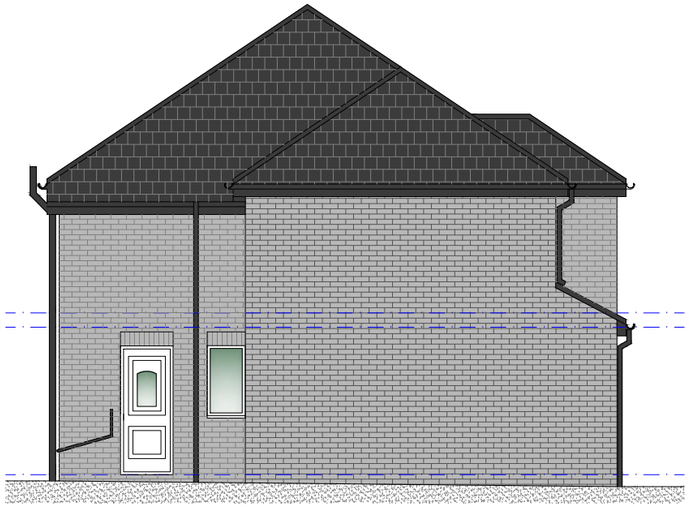


Existing L/H Side Elevation
Scale 1:100

0 1 2 3 4 5 6 7 8 9 10

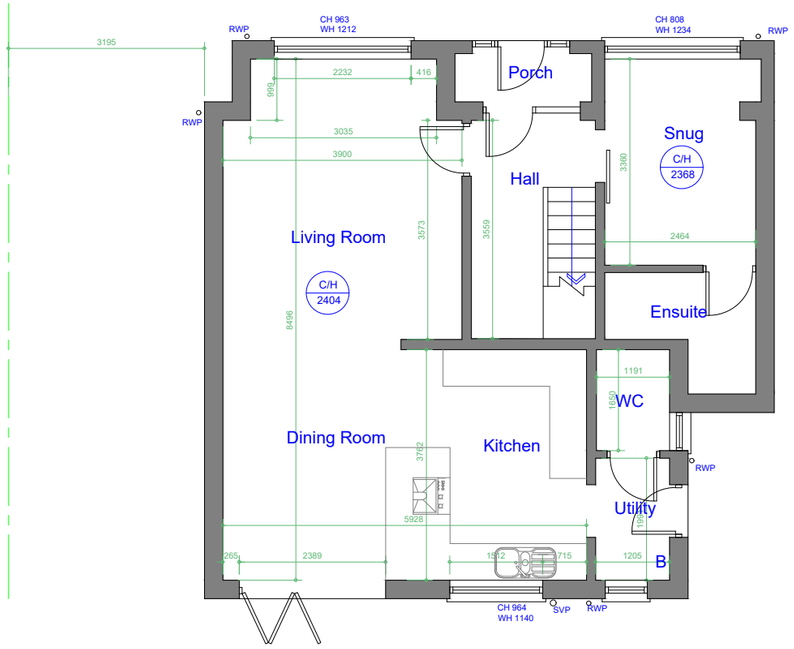

Existing Ground Floor Plan
Scale 1:100

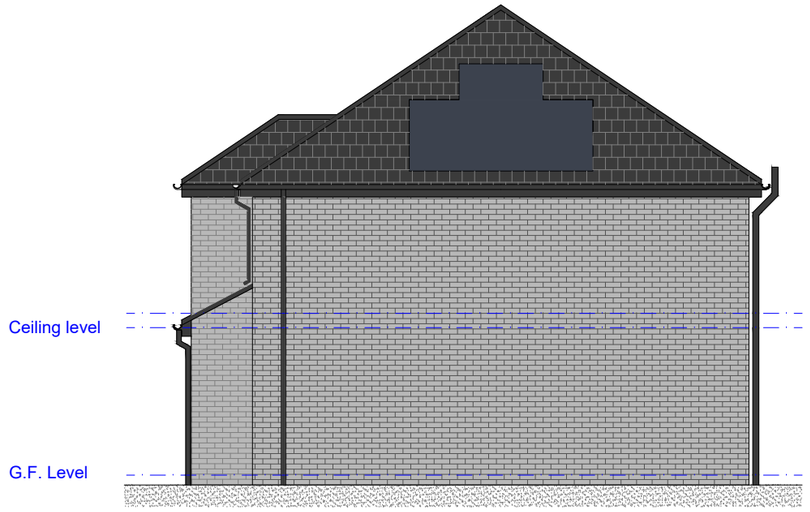

Ceiling level

G.F. Level

Existing R/H Side Elevation
Scale 1:100

Rev	Date	Description

Issued For : INFORMATION PURPOSES ONLY

Client
James and Danny Sfeir

Project
156 Kings Road M21 0XX
Proposed single storey side extension.

Scheme - Drawing Title
Existing Floor Plans.

01 Drawing No. | Revision | Date 20.05.26 | Scale 1:100 @A3

PLANSTOBUILDIT
Plans To Build It Ltd
Tel: 0161 728 5730
Mob: 07741175755
www.planstobuildit.com