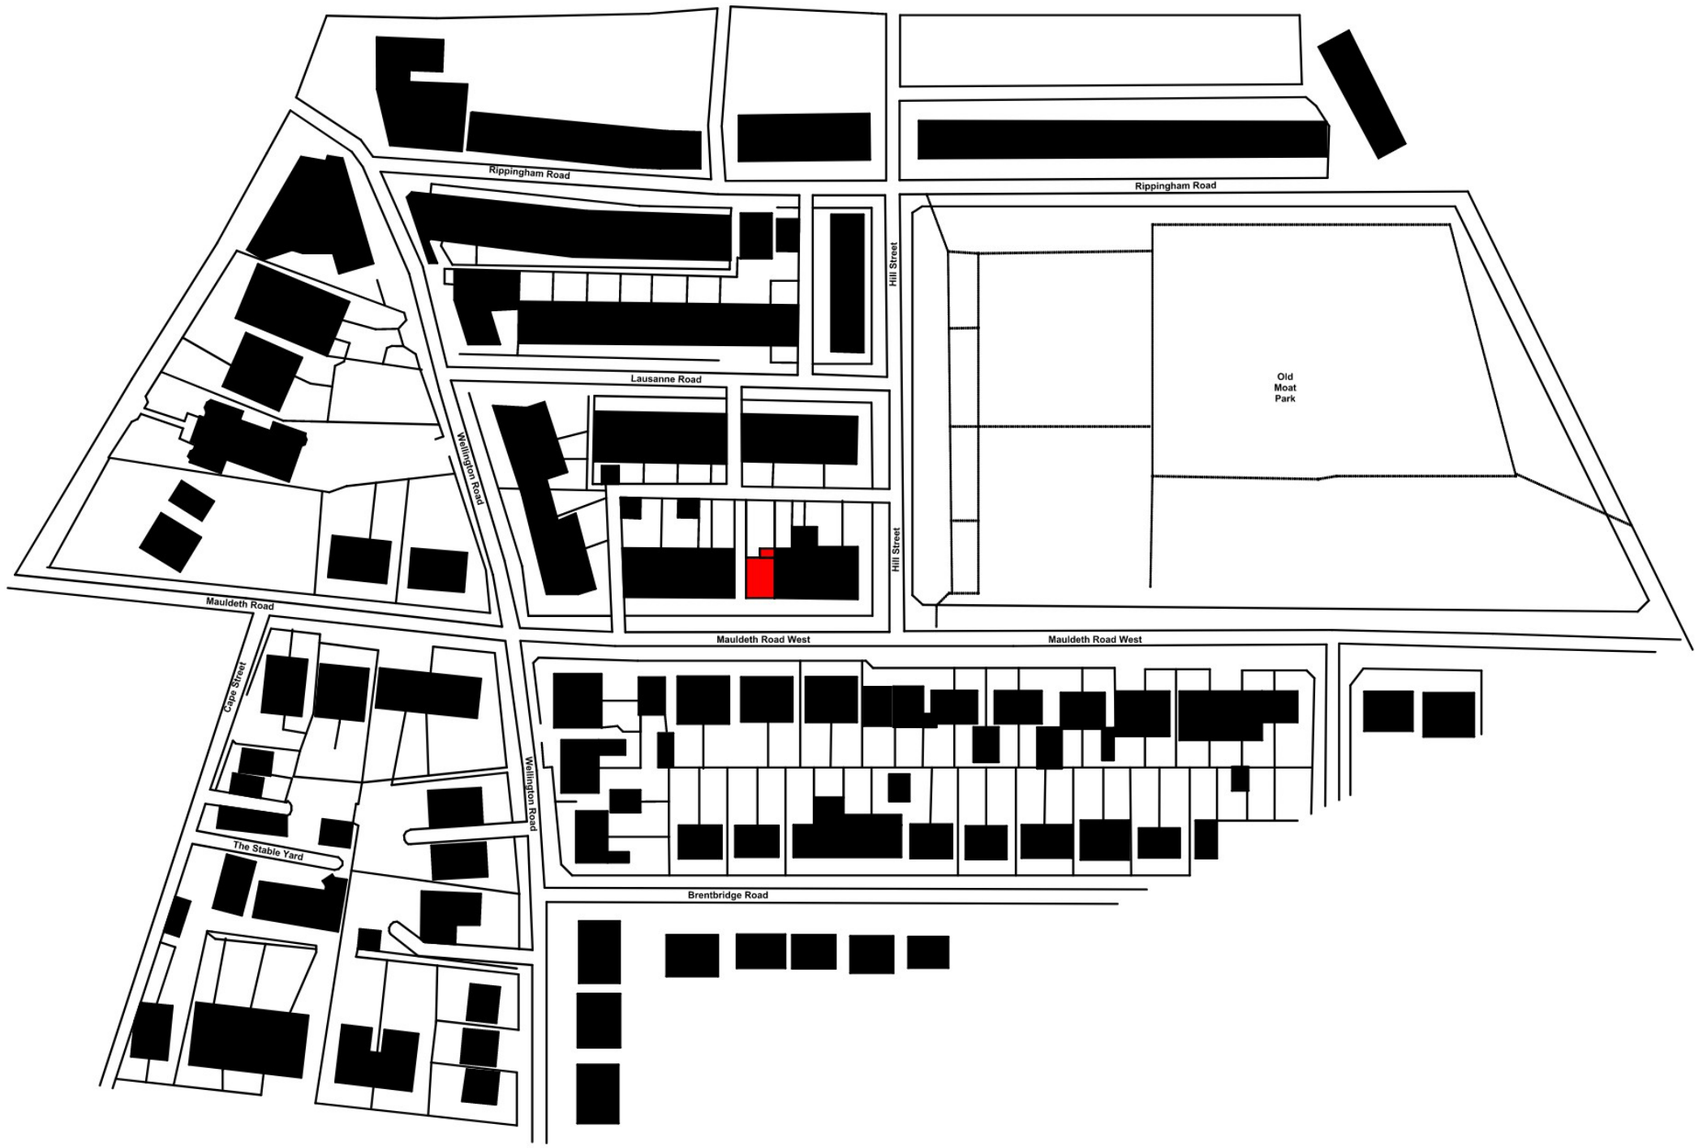



Location Plan 1:1250

N

REVISION DATE

COMMENTS

STATUS

**Planning**

DRAWING TITLE

**Location Plan**

Scale 1:1250 @ A2


PROJECT NAME

25 Mauldeth Road West
Manchester

20 Wenlock Road, N17GU, London
M:+44 7930 848 935
website : studiomalaqueen.com
email: pauline@studiomalaqueen.com
STUDIO MALAQUEEN Ltd register company : 14005451

DO NOT SCALE FROM THIS DRAWING. ALL DIMENSIONS TO BE VERIFIED ON SITE. NOTIFY STUDIO MALAQUEEN ARCHITECTS ANY DISCREPANCIES BETWEEN THIS DRAWING AND SITE CONDITIONS.

STUDIO MALAQUEEN
ARCHITECTURE
ARCHITECTURE • INTERIORS • PROJECT MANAGEMENT

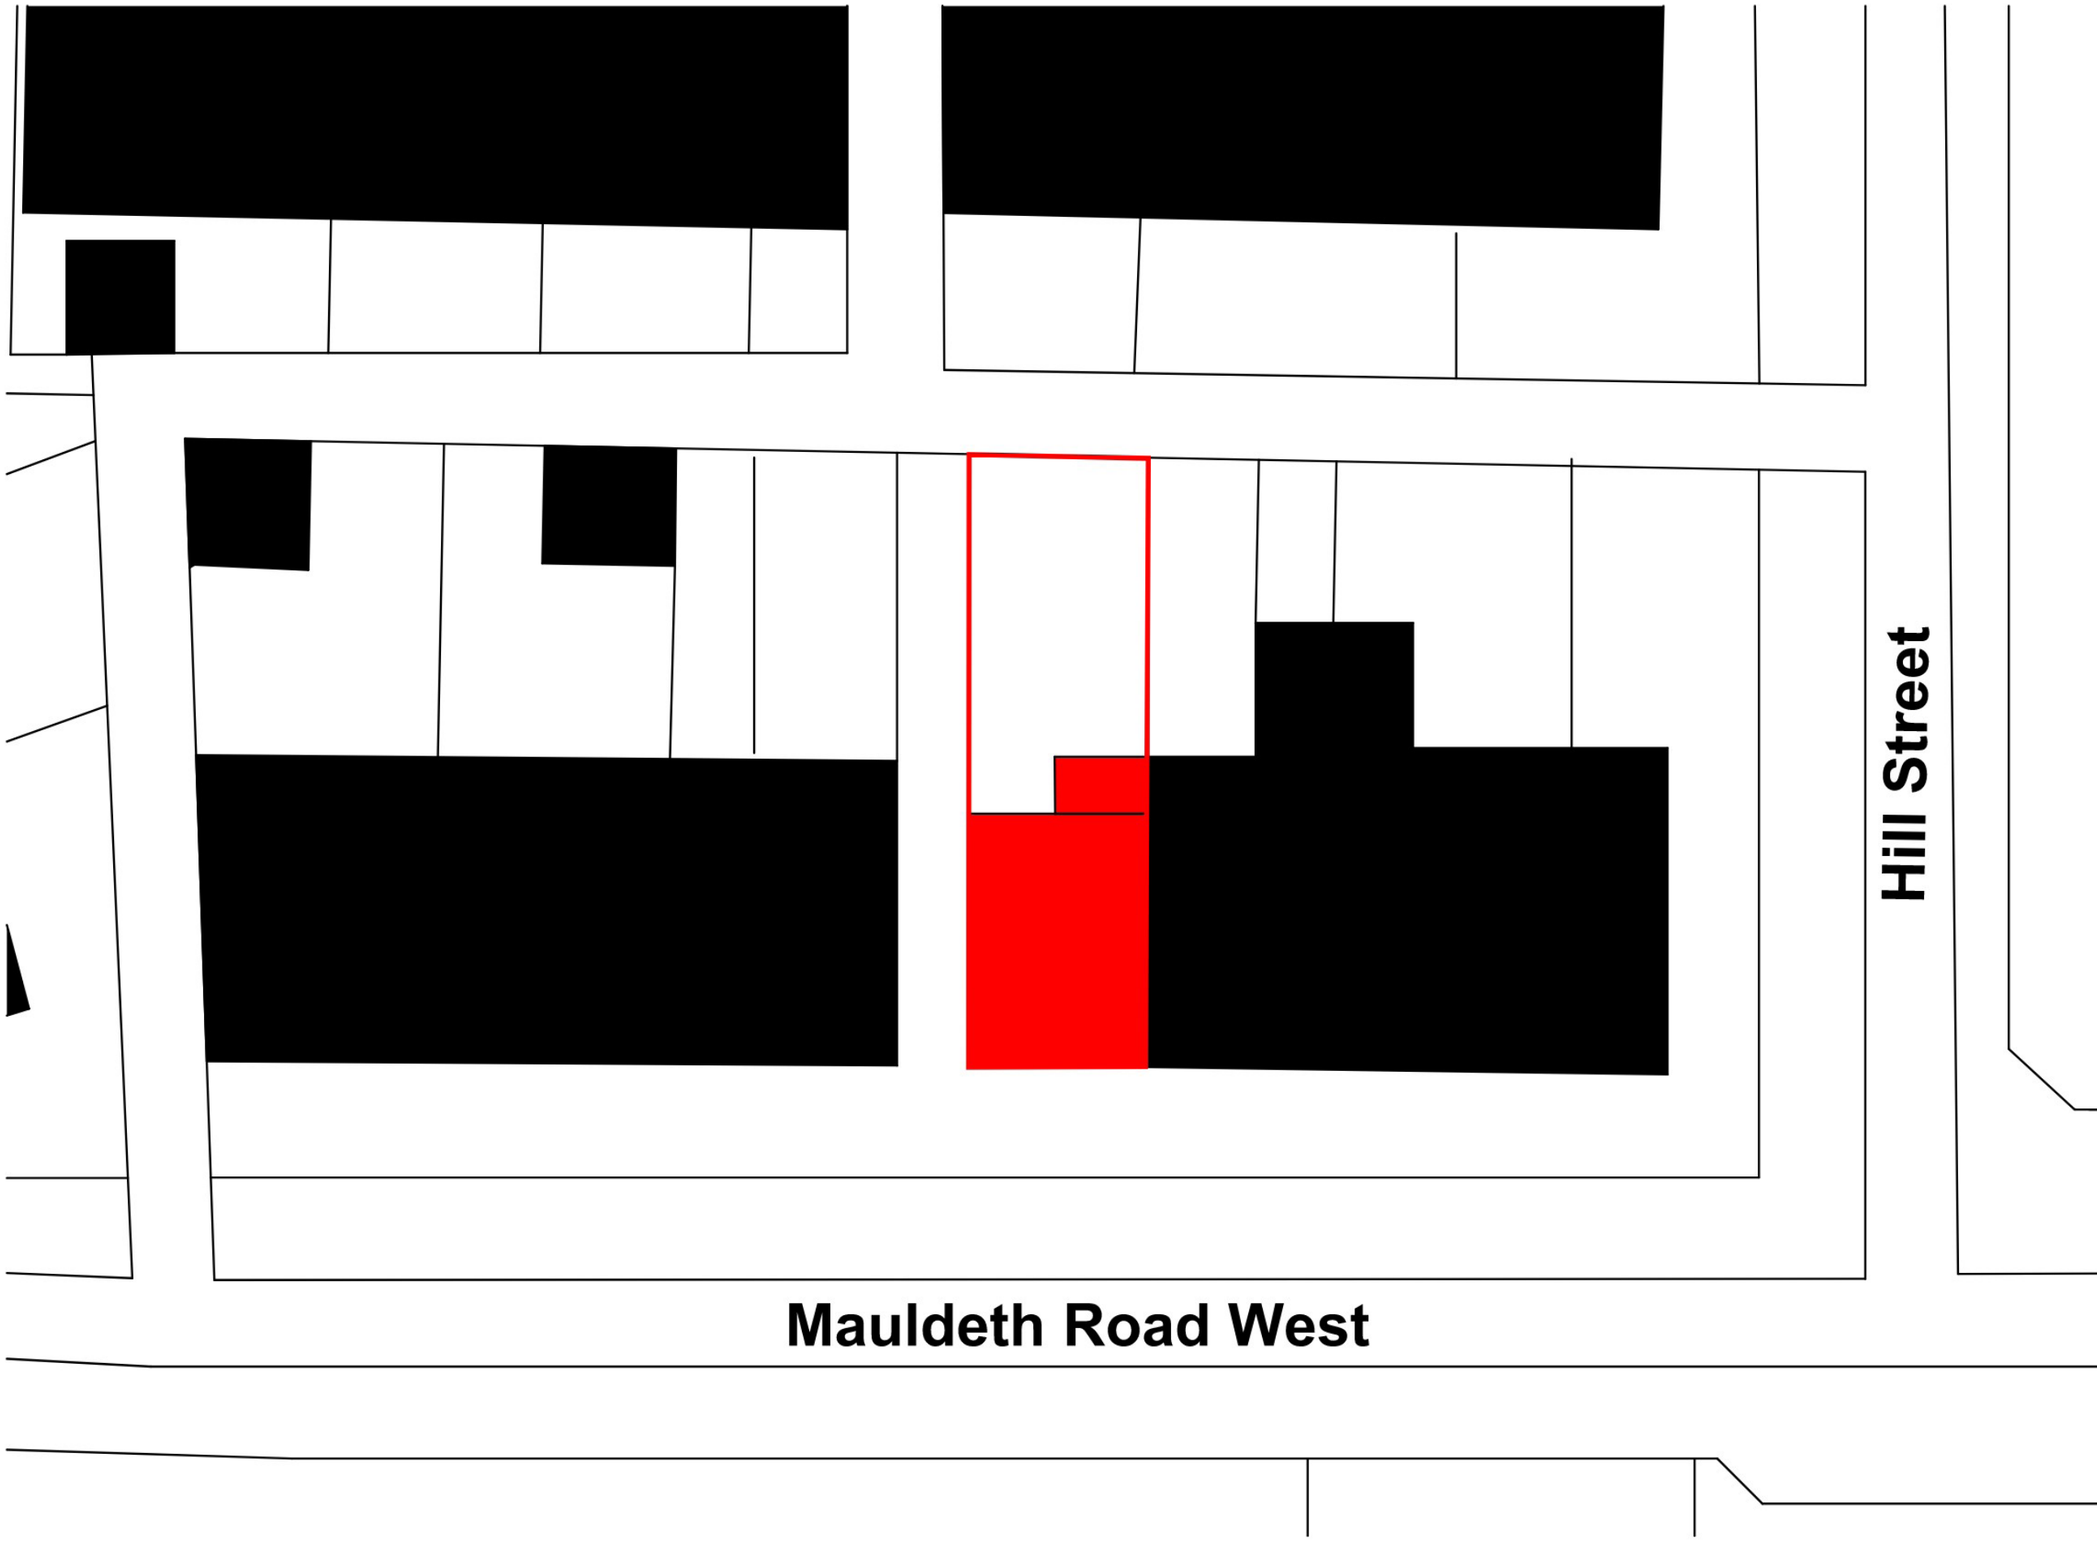


Location Plan 1:200

N

REVISION DATE

COMMENTS

STATUS

**Planning**

DRAWING TITLE

**Site Plan**

Scale 1:200 @ A2

PROJECT NAME

25 Mauldeth Road West
Manchester

20 Wenlock Road, N17GU, London
M:+44 7930 848 935
website : studiomalaqueen.com
email: pauline@studiomalaqueen.com
STUDIO MALAQUEEN Ltd register company : 14005451

DO NOT SCALE FROM THIS DRAWING. ALL DIMENSIONS TO BE VERIFIED ON SITE. NOTIFY STUDIO MALAQUEEN ARCHITECTS ANY DISCREPANCIES BETWEEN THIS DRAWING AND SITE CONDITIONS.

STUDIO MALAQUEEN
ARCHITECTURE
ARCHITECTURE • INTERIORS • PROJECT MANAGEMENT