
This drawing is protected by copyright and the information contained therein is the property of William McCall.
The drawing must not be copied and the information contained therein may not be used or disclosed without written permission of and in the manner permitted by William McCall.

0 1 2 3 4 5M


Scale 1:50@ A1

0 1 2 3 4 5 6 7 8 9 10M

Scale 1:100@ A1

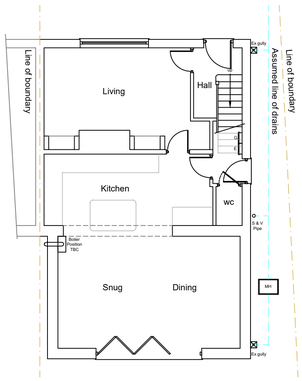


Existing Ground Floor Plan

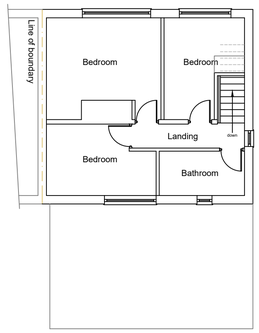

Existing First Floor Plan

1:100

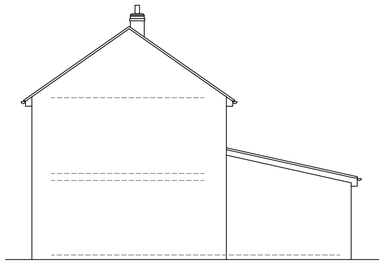


Existing Side Elevation




Existing Rear Elevation

1:100

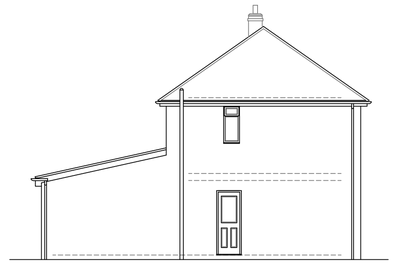

Existing Side Elevation

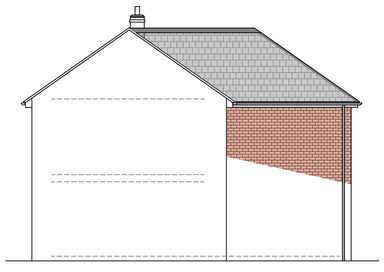


Proposed Side Elevation




Proposed Rear Elevation


1:100

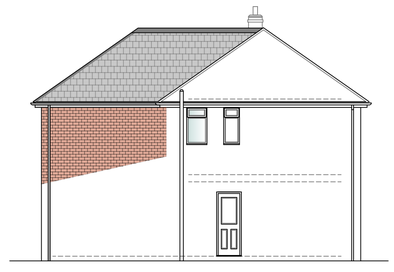

Proposed Side Elevation

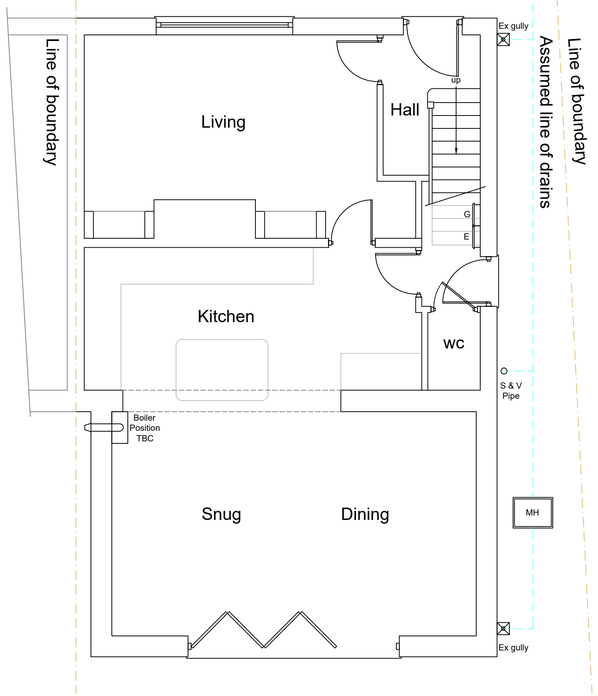

Existing Ground Floor Plan

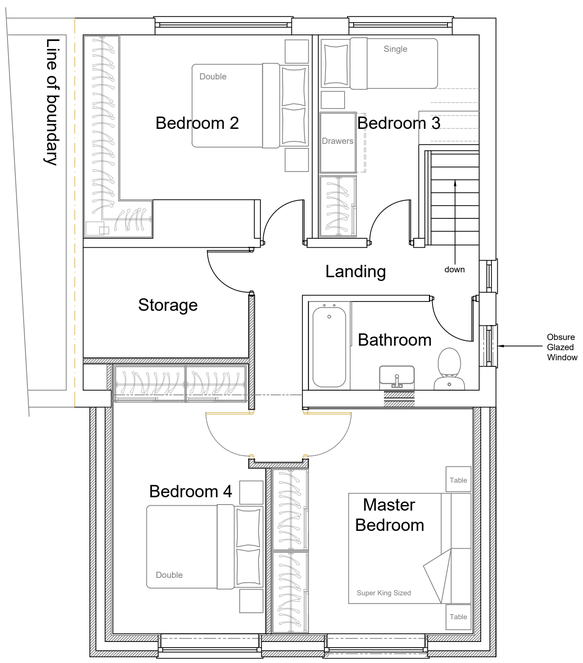

Proposed First Floor Plan

1:50

Stage :-	Householder Planning		
Project Title :-	Proposed Two Storey Rear Extension		
Drawing Title :-	Existing & Proposed Plans & Elevations		
Client :-	Mr Smith		
Drwg No :- 04/26/54	1 of 2	Date :- May '26	Rev :-
Scale :- 1:100 & 1:50@A1		Drawn:- SCM	Checked :-
Site Address :-	9 South Crescent, Clayton, Manchester, M11 4LN		

The Old Post Room
34 Chew Valley Road
Greenfield
Saddleworth
OL3 7DA
Tel: 01457 871202
www.william-mccall.com | enquiries@william-mccall.com

A1