
Existing wall section and gate to be removed

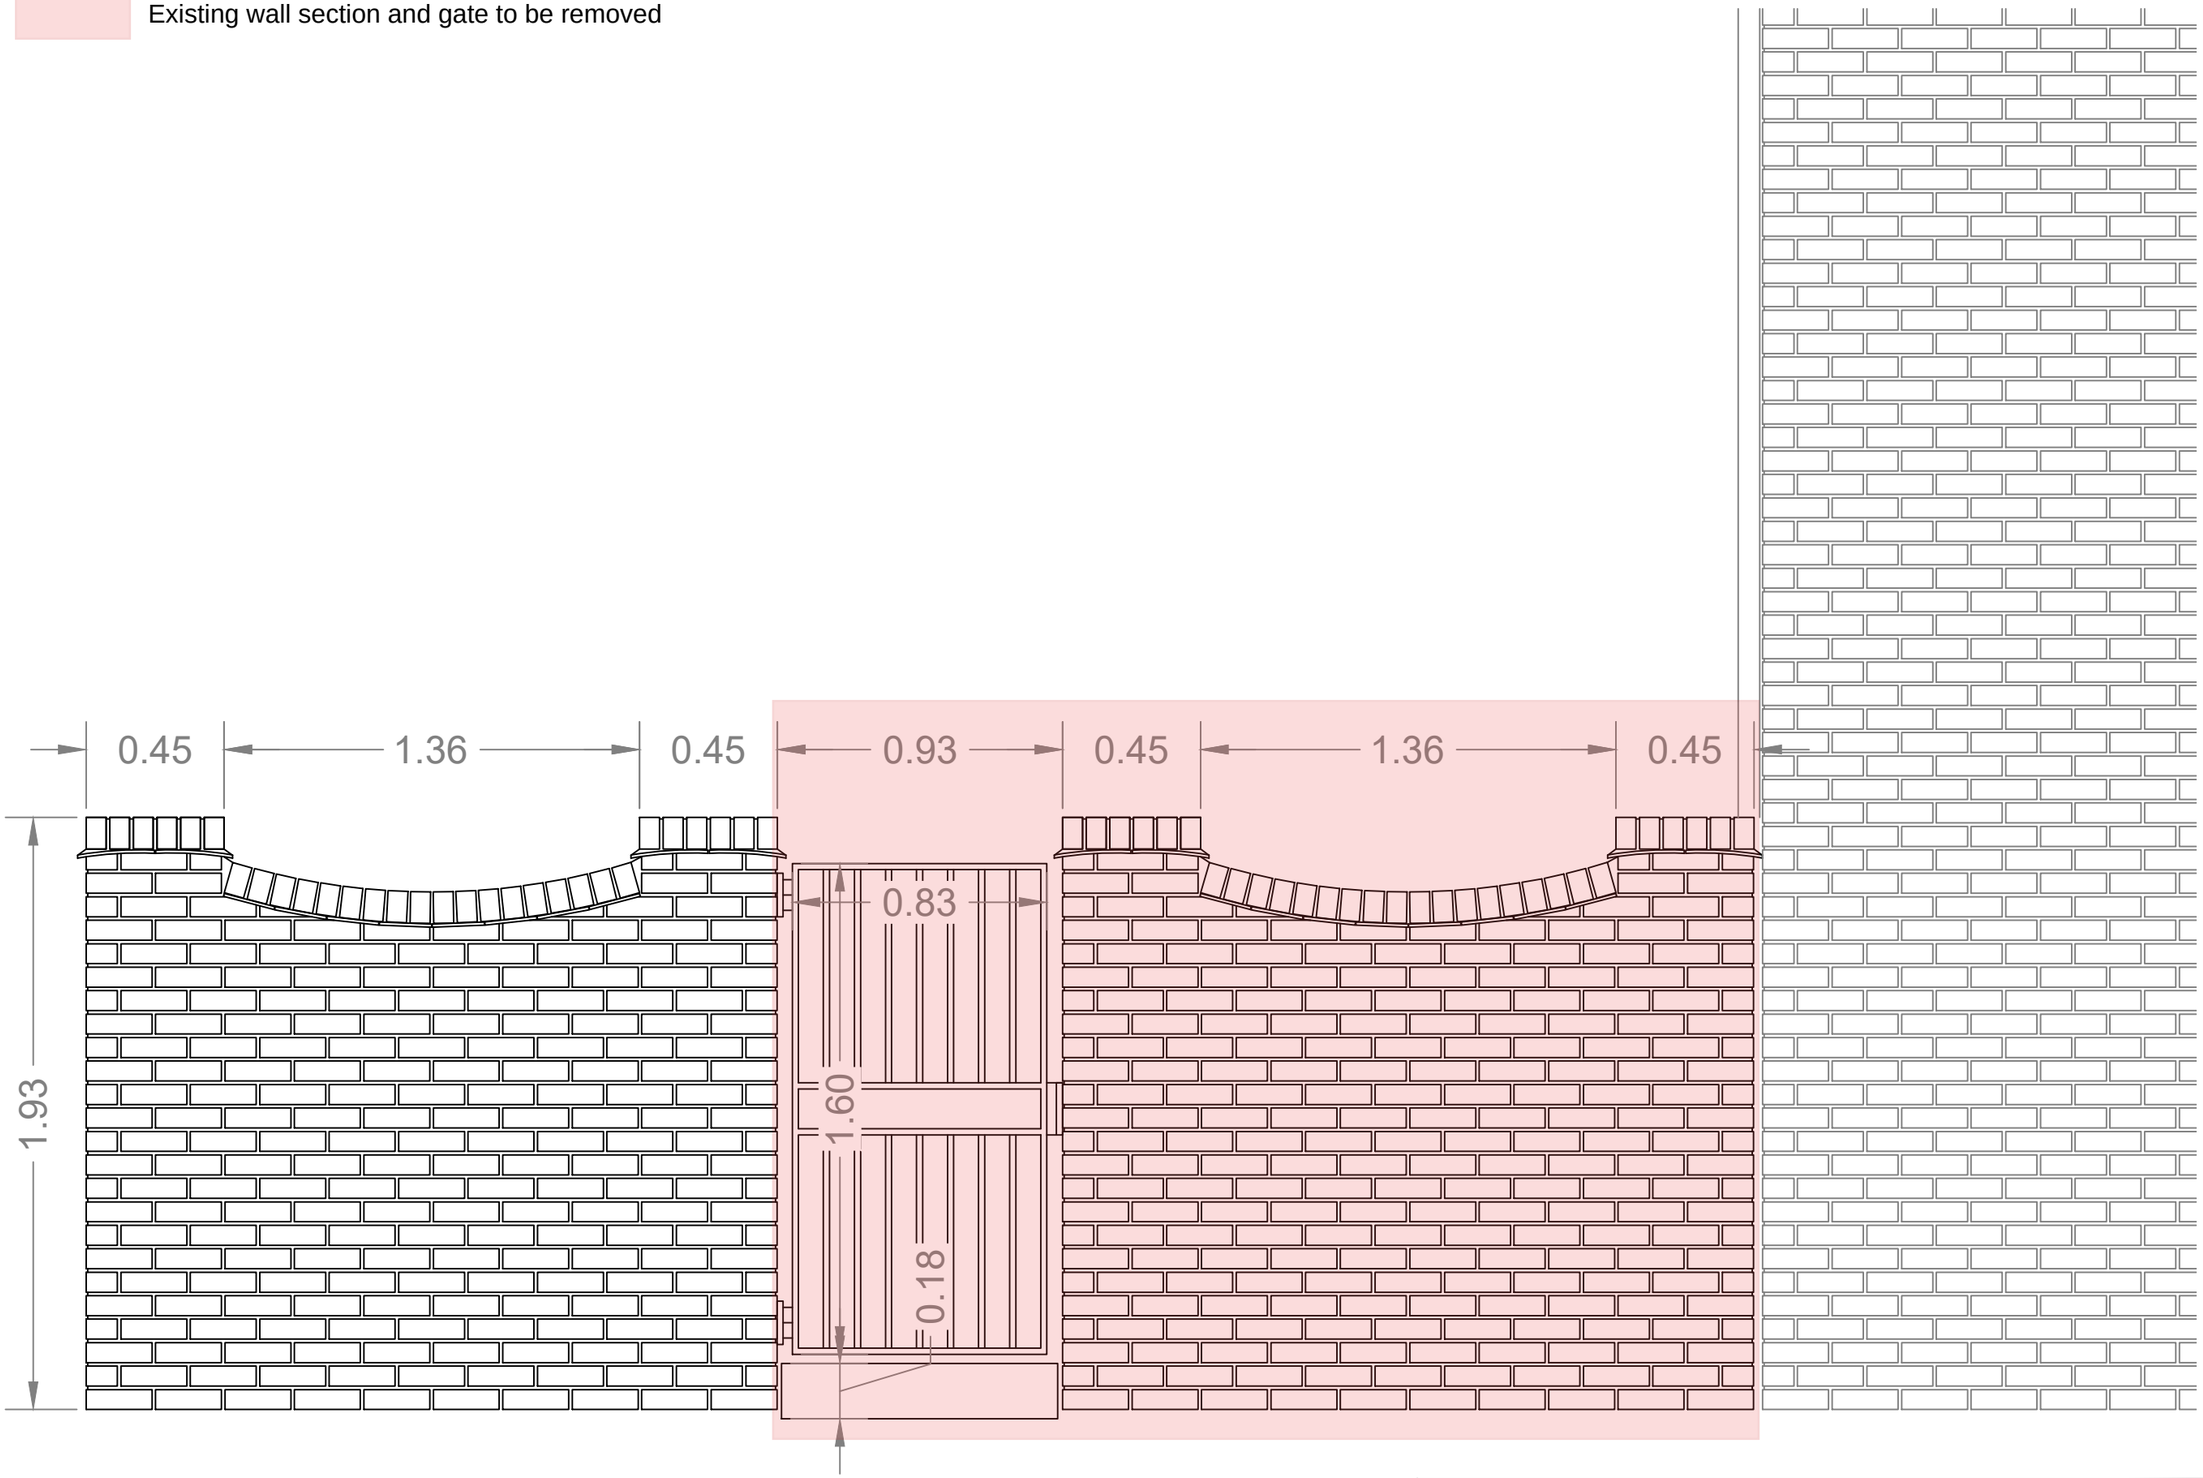

Zero Energy +Passivhaus	PROJECT	1 Blackburn Gardens
	DRAWING TITLE	Existing elevation
	SCALE 1:20	DATE 11/05/26