

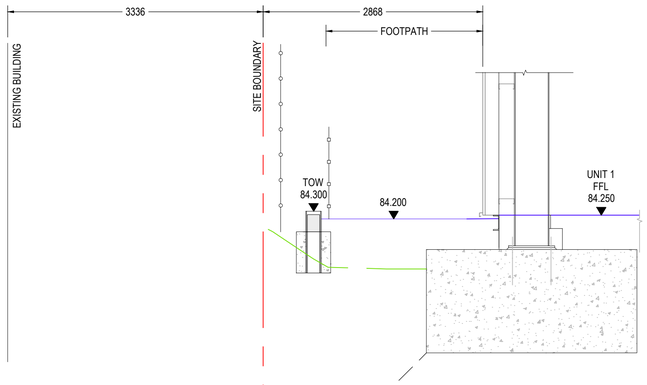



SECTION 1-1
(Scale 1:40)

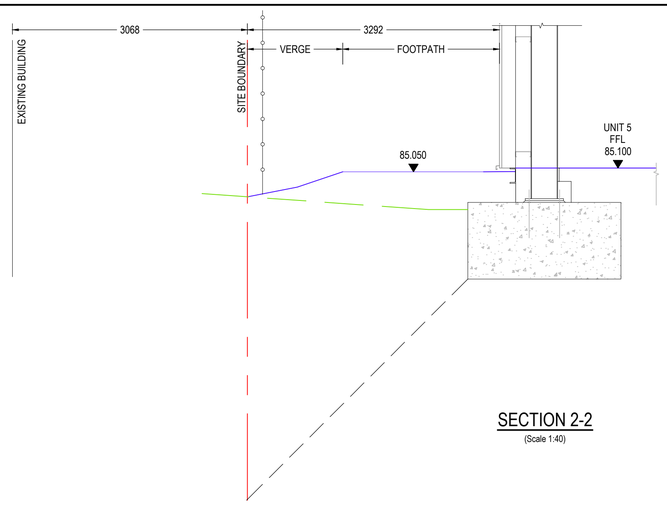


SECTION 2-2
(Scale 1:40)

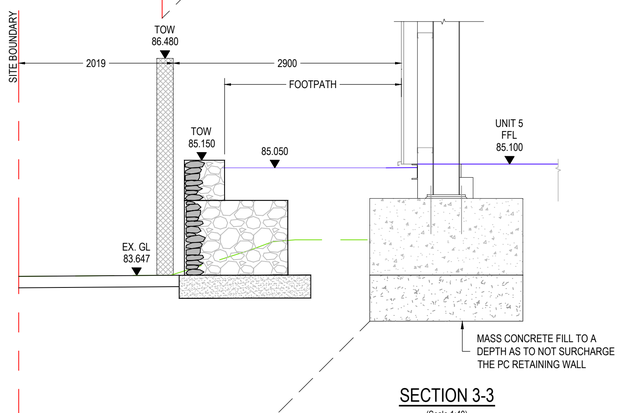

SECTION 3-3
(Scale 1:40)

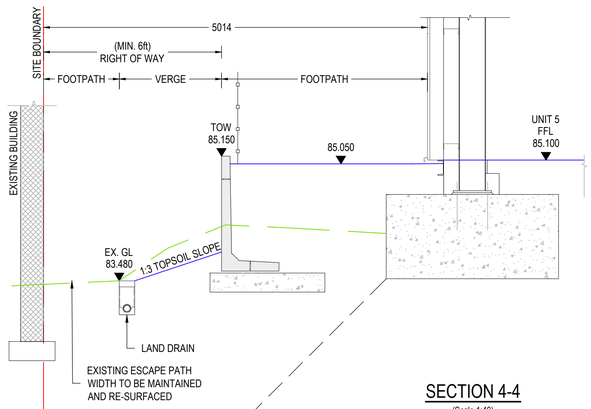


SECTION 4-4
(Scale 1:40)

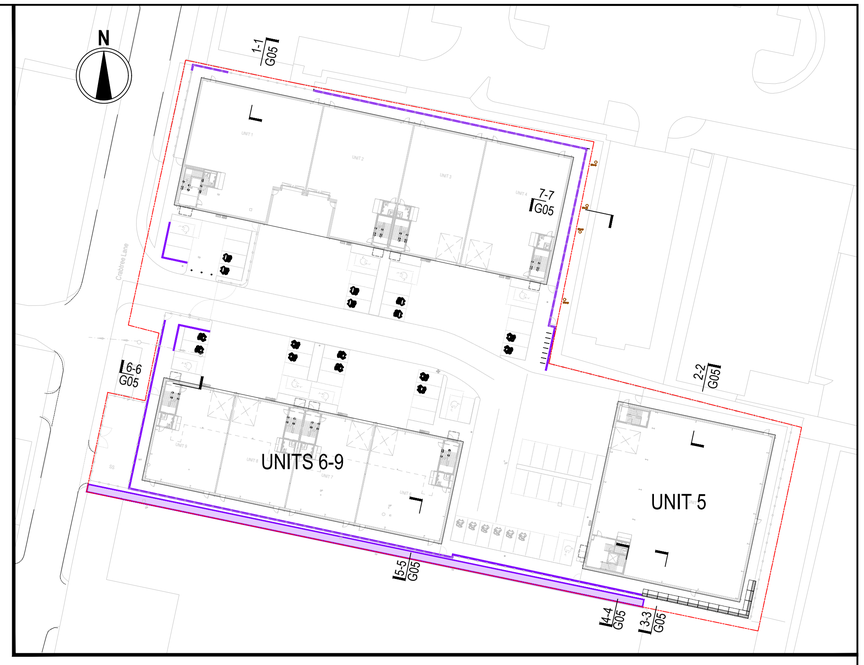


KEY PLAN
(SCALE 1:600)

LEGEND


- SITE BOUNDARY
- PROPOSED GROUND
- EXISTING GROUND
- EXISTING FENCE
- PROPOSED GUARDRAIL FIXED TO SLAB.
  SUBJECT TO ARCHITECT SPECIFICATIONS

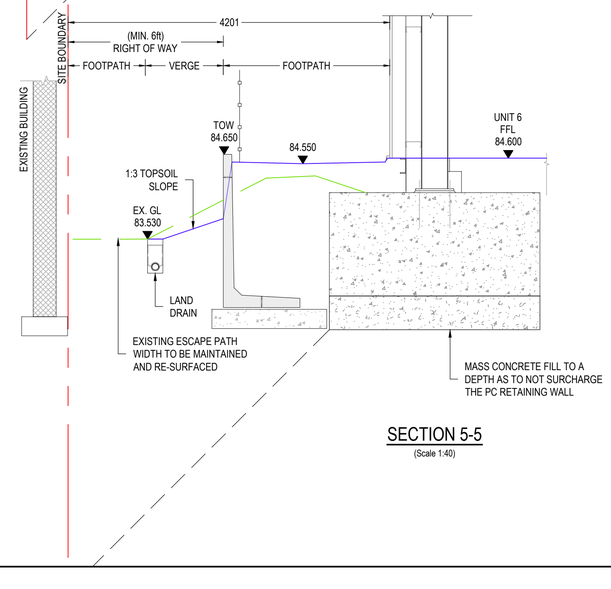

SECTION 5-5
(Scale 1:40)

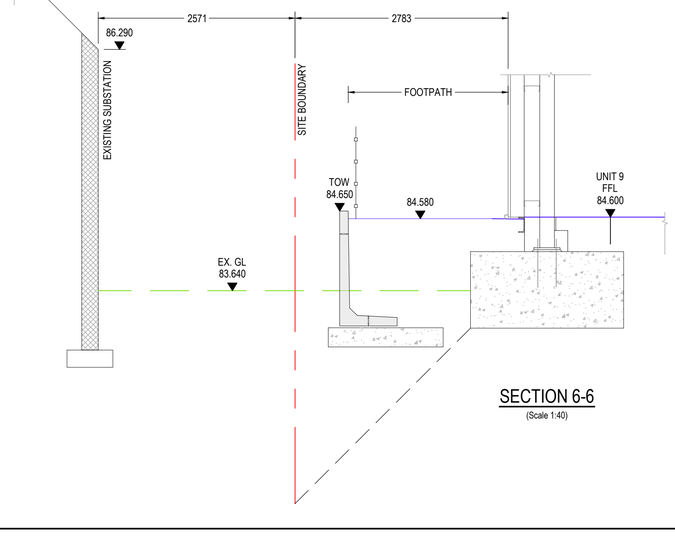

SECTION 6-6
(Scale 1:40)

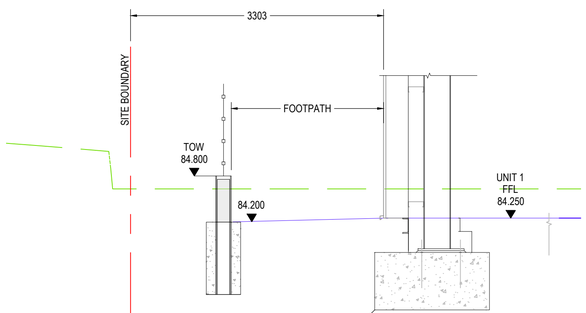

SECTION 7-7
(Scale 1:40)

Rev.	Date	Description	Technician	Reviewer
C3	28.11.25	HANDRAIL REMOVED FROM SECTION 3-3	MH	MO
C2	27.11.25	SECTION 7-7 ADDED	MH	MO
C1	20.10.25	ISSUED FOR CONSTRUCTION	NM	IL
T2	20.09.24	UPDATED WITH POST DEMO SURVEY	SH	IL
T1	26.04.24	TENDER ISSUE	SH	IL
P1	05.04.24	PRE TENDER REVIEW	SH	IL

I&L CONSULTING Ltd
projects@il-consultants.com

Project
CRABTREE LANE,
CLAYTON

Drawing
PARTY WALL SECTIONS

Drawing Set	Drawing Status	Scale	Project Number	Drawing Number	Revision
GROUNDWORKS	CONSTRUCTION	AS SHOWN @ A1	23-026-I&L	G05	C3