

Notes

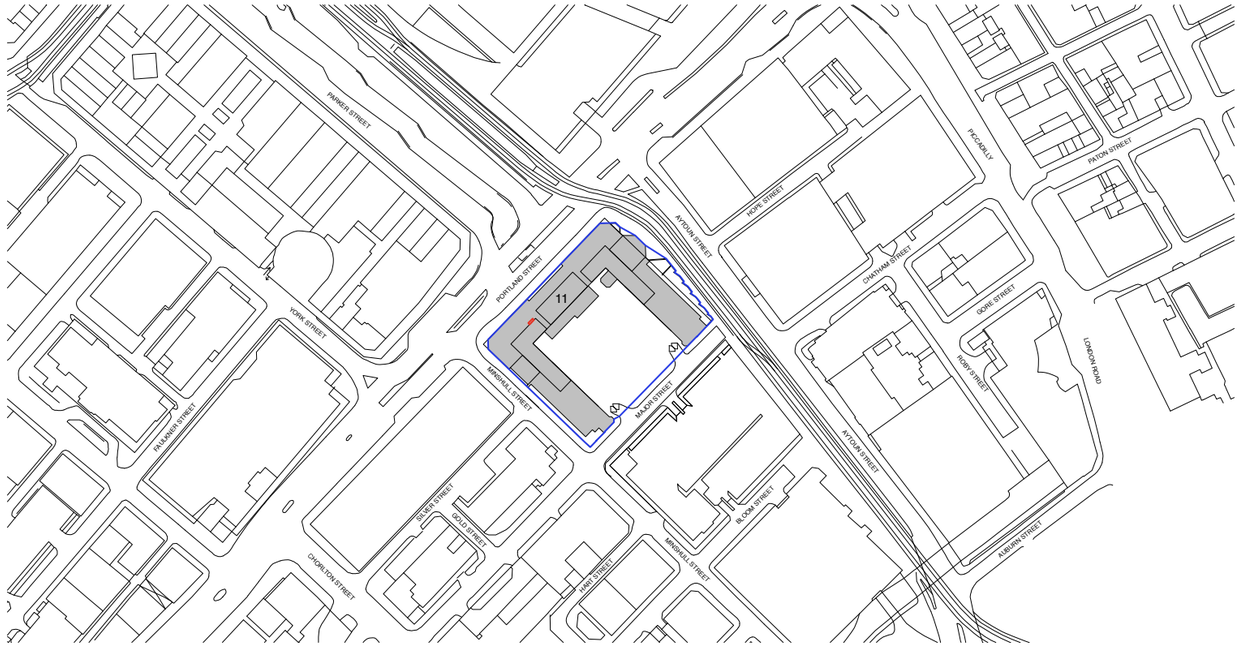

Location Plan
Scale 1:1250 @ A1

N


0 10 20 30 40 50 100
Metres

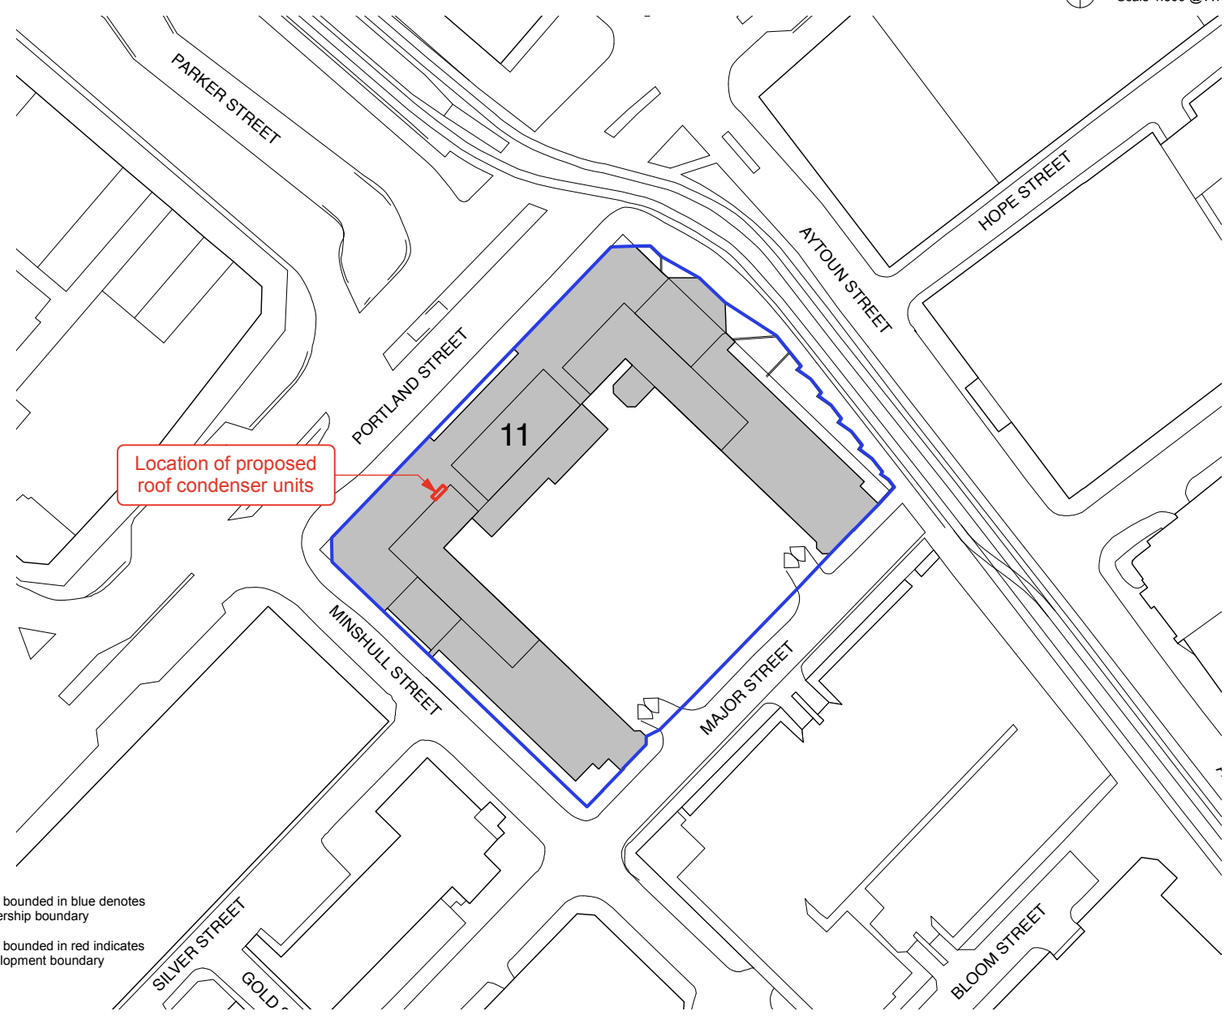

0 5 10 15 20 25 50
Metres

N

Site Plan
Scale 1:500 @ A1

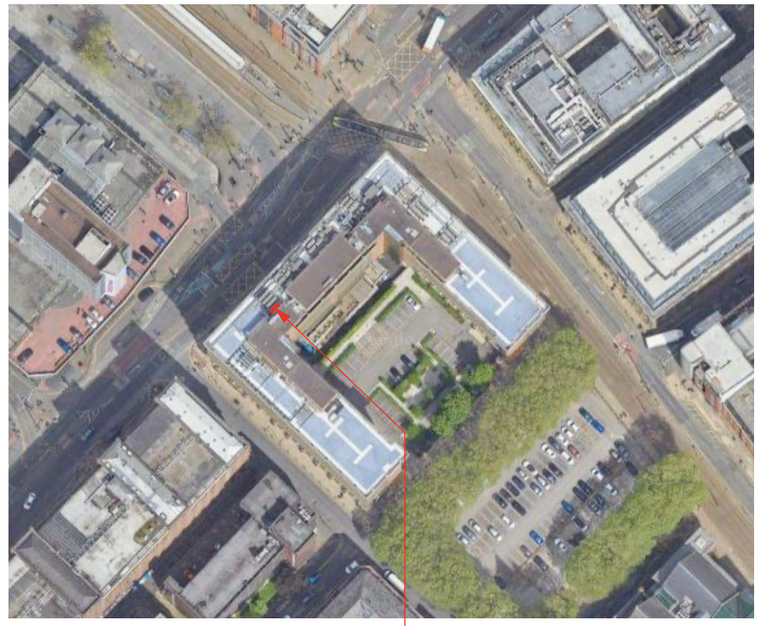

Aerial View
NTS



View from Parker Street
NTS

Rev.	Date	Description	By	Appr.
-	08/05/26	PLANNING APPLICATION	DAB	DEB

Synergy Architects Ltd
8 Euston Place Leamington Spa
Warwickshire CV32 4LN
T: 01926 450391
F: 01926 889086
www.synergyarchitects.co.uk

convene
etc.venues

Project
11 Portland Street
Manchester
M1 3HU

Drawing
Rooftop AC Condenser Units
Location & Site Plans

Scale	Date	By	Approved
1:1250 & 1:500 @ A1	08/05/26	DAB	DEB

Job No.	Drawing No.	Revision
SA915	001	-

Copyright Synergy Architects Limited. The information contained in this document may not be used, reproduced or distributed, in whole or in part, without the written consent of Synergy Architects. Only parties to which this document has been intentionally issued by Synergy Architects may use the information. Synergy Architects will not accept responsibility for any consequence of its unauthorised use.