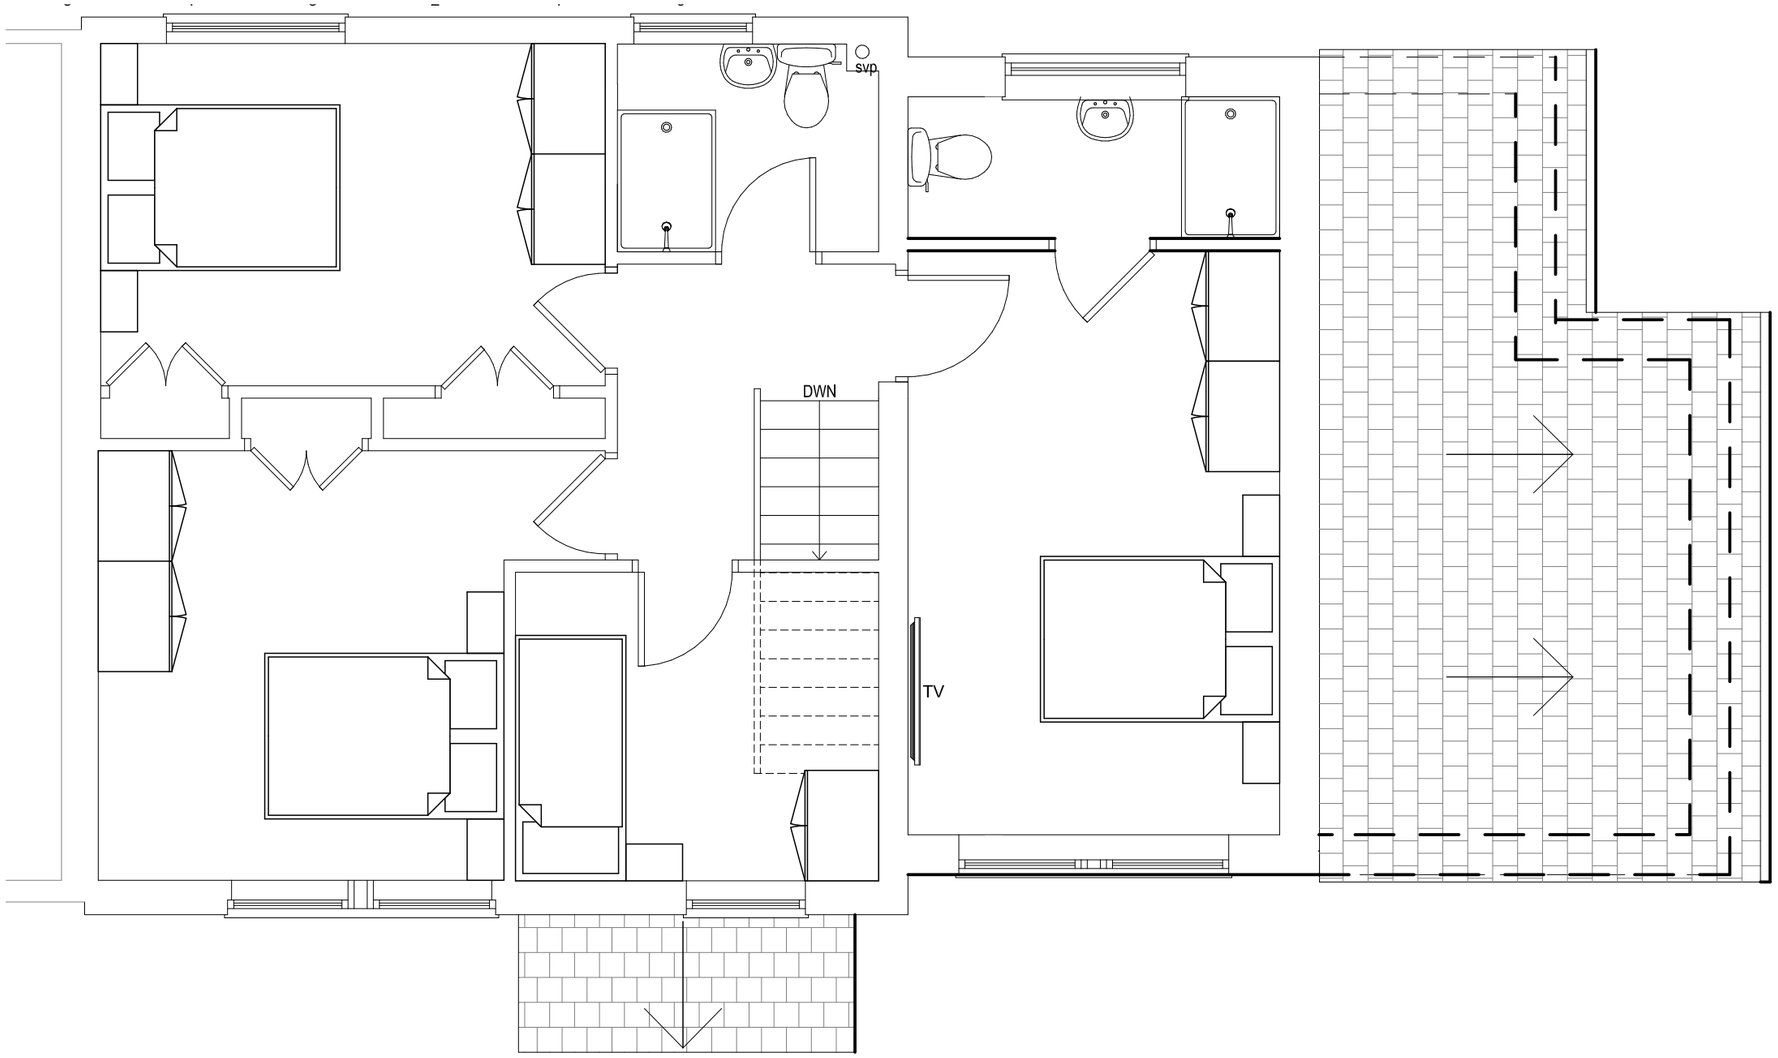



FIRST FLOOR PLAN

5 4 3 2 1 0

**General Notes**

- Do not scale drawings, dimensions govern.
- All dimensions are in millimeters unless noted otherwise.
- All dimensions to be field verified before proceeding with work
- All areas are indicative and approximate only.

This document is copyright ©Arca

| Rev | Description | Date |
|---|---|---|

**STUDIO ARK** 15 MAYWOOD WILMSLOW SK9 6LZ
07846029109 studio.ark@yahoo.com

Client

**HODA CONSTRUCTION**

24 COBBETTS WAY
WILMSLOW, CHESHIRE, SK9 6HN

Project

CHANGE OF USE TO HMO
2 THORNBY WALK, WYTHENSHAWE, MANCHESTER
M23 1FR

Title

**First FloorPlan (Existing)**

Stage / Status

**PLANNING APPLICATION**

| Scale @ A3 | Date |
|---|---|
| 1:50 | 22/05/2026 |

| Drawing Number | Revision |
|---|---|
| **26-HC-2TWW-CD-0003 - A** | |