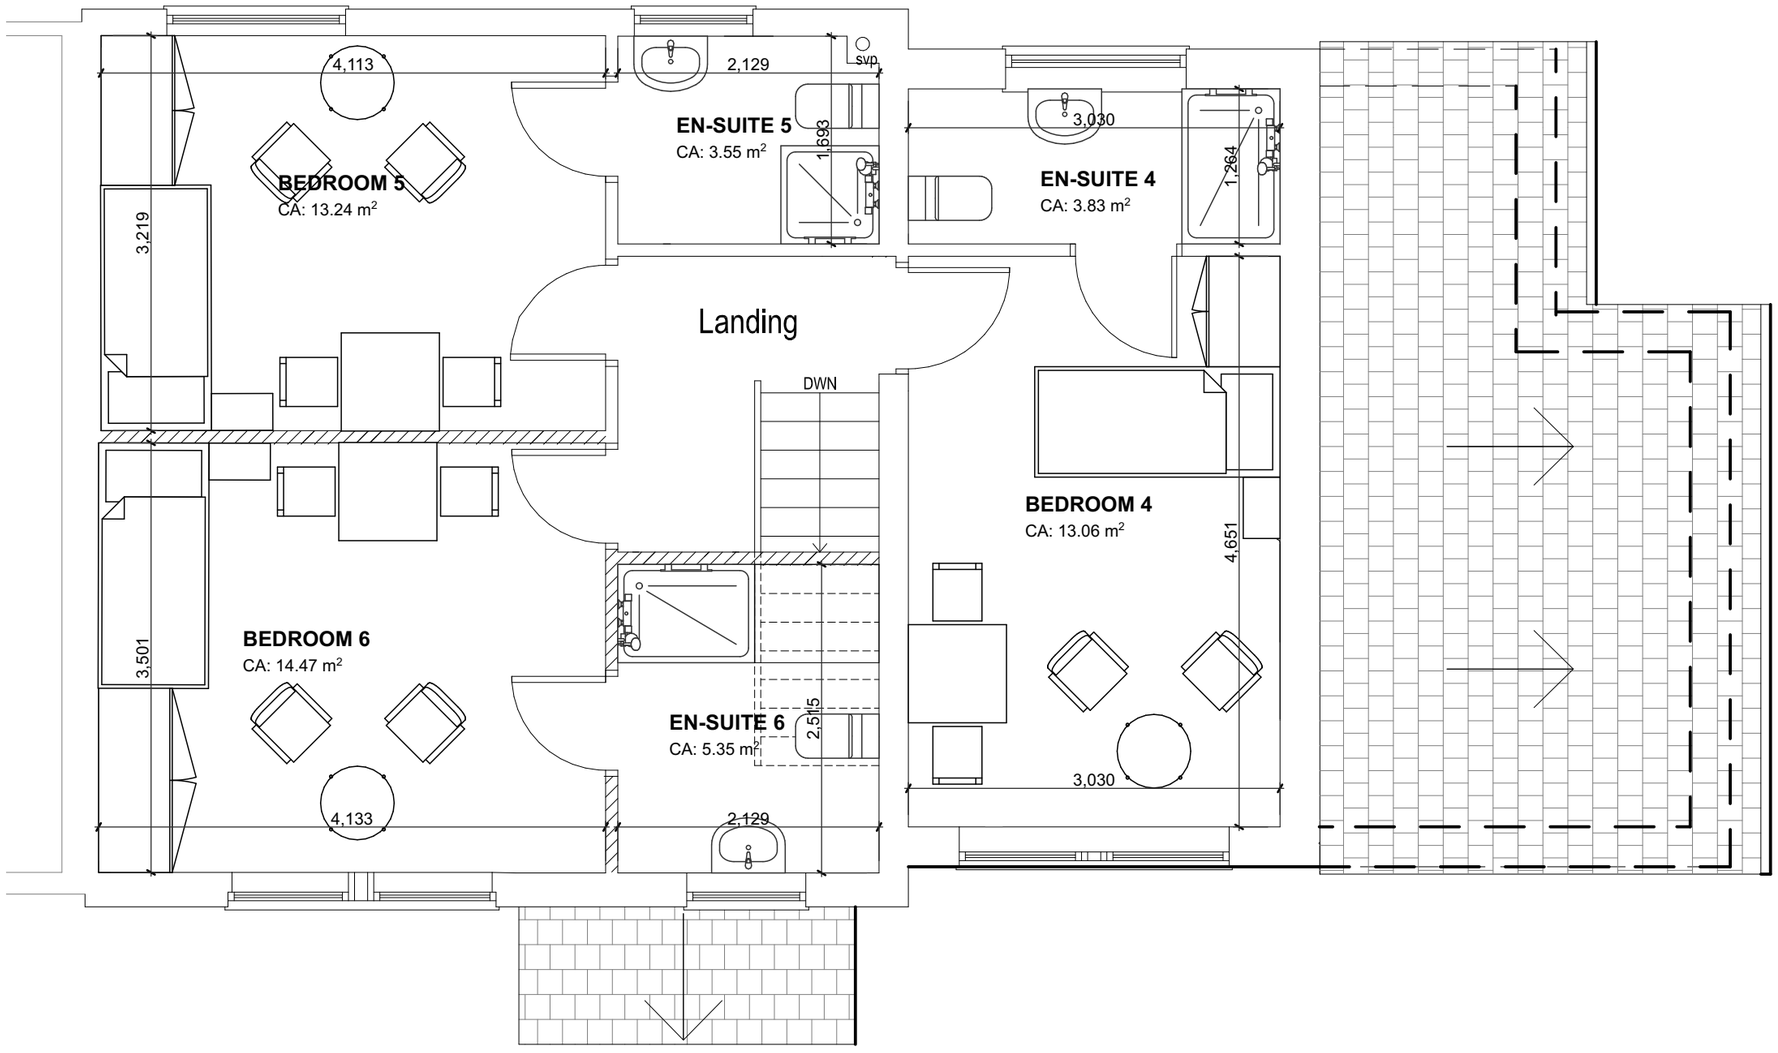


FIRST FLOOR PLAN

5 4 3 2 1 0

General Notes

- Do not scale drawings, dimensions govern.
- All dimensions are in millimeters unless noted otherwise.
- All dimensions to be field verified before proceeding with work
- All areas are indicative and approximate only.

This document is copyright ©Arca

Rev	Description	Date

STUDIO ARK 15 MAYWOOD WILMSLOW SK9 6LZ
07846029109 studio.ark@yahoo.com

Client

HODA CONSTRUCTION

24 COBBETTS WAY
WILMSLOW, CHESHIRE, SK9 6HN

Project

CHANGE OF USE TO HMO

2 THORNBY WALK, WYTHENSHAWE, MANCHESTER M23 1FR

Title

First Floor Plan (Proposed)

Stage / Status

PLANNING APPLICATION

Scale @ A3	Date
1:50	22/05/2026

Drawing Number	Revision
26-HC-2TWW-CD-0007 - B	