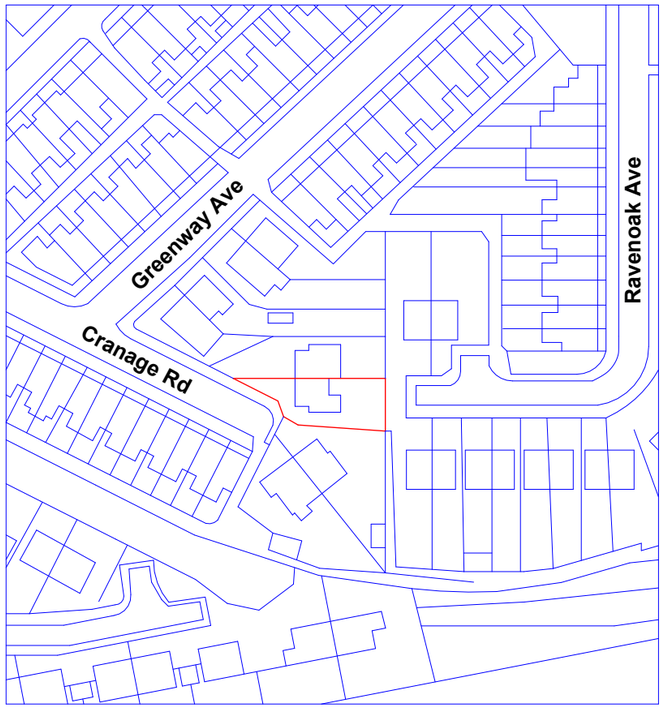


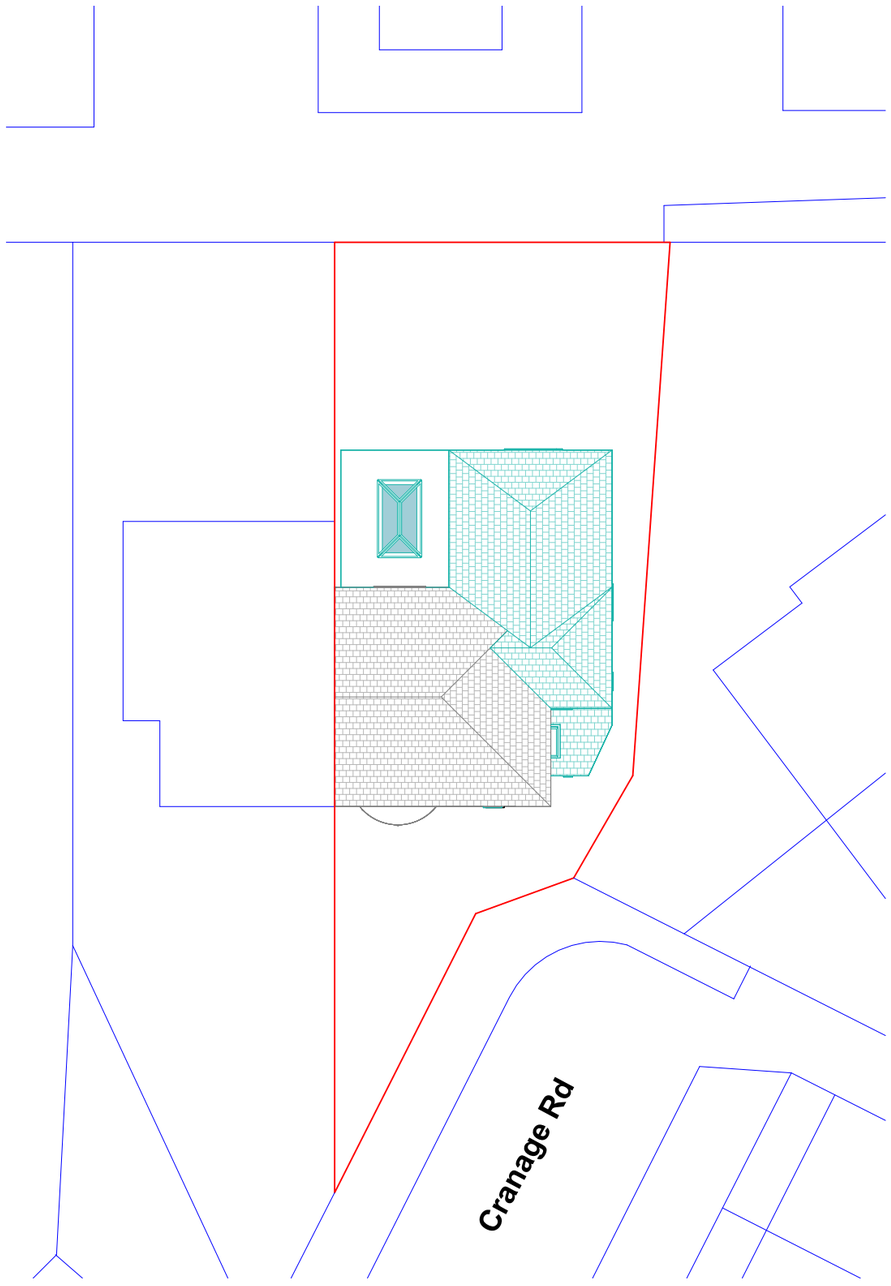

North

## Location Plan

1 : 1250

0m 25m 50m 75m 100m 125m

VISUAL SCALE 1:1250 @ A3




## Site Plan

1 : 200

0m 4m 8m 12m 16m 20m

VISUAL SCALE 1:200 @ A3

THIS DRAWING IS THE COPYRIGHT OF MD DESIGN CONSULTANCY. DO NOT SCALE FROM THESE DRAWINGS. ALL LEVELS/DIMENSIONS TO BE CHECKED ON SITE PRIOR TO WORKS COMMENCING. REPORT ALL DISCREPANCIES TO CLIENT/DESIGNER.

CIAT affiliate

MD DESIGN CONSULTANCY
07728417797
dabeer@mddesigns.co.uk

**Proposed Two Storey Side, Part Two/Single Rear Extension & Front Porch**

**7 Cranage Rd, Manchester M19 3LG**

Location Plan
(DR) A205

Project Number
0114

Client Name
Sahar Tareen

Drawn By
MDR

| Rev | Description | Date |
|---|---|---|
| A | Issued for planning | 24.05.26 |

Revision A