
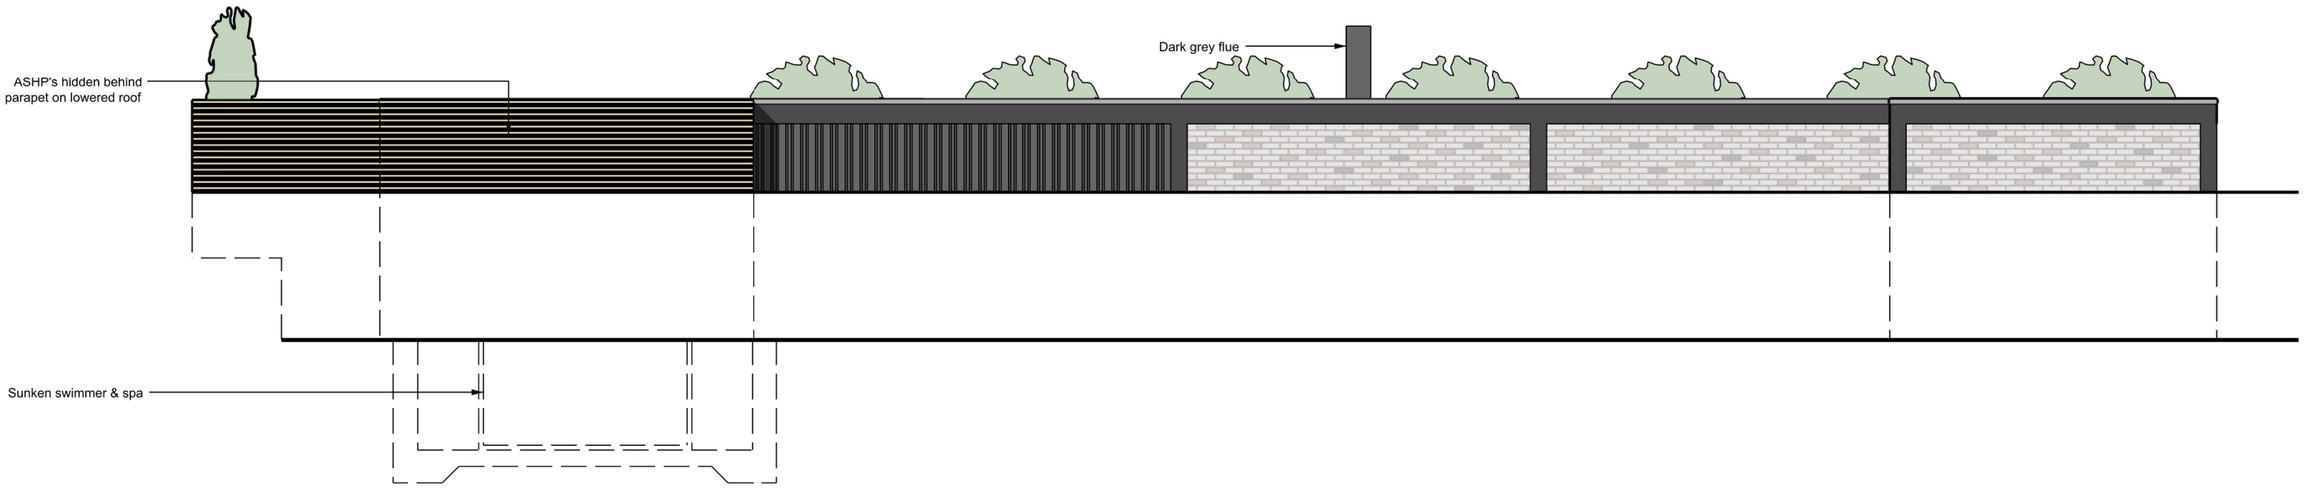


PROPOSED EAST ELEVATION (ELEVATION 1)

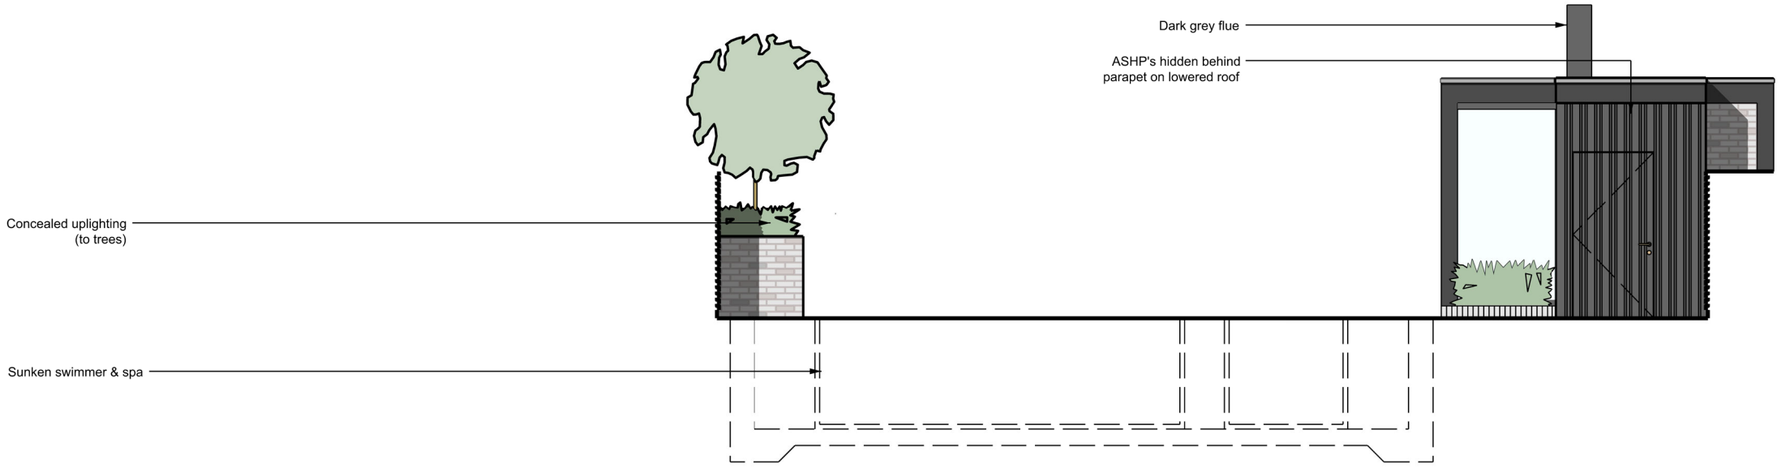

PROPOSED WEST ELEVATION (ELEVATION 2)

edmunds architects ltd
www.edmundsarchitects.com

Do note scale from this drawing

This drawing is the copyright of edmunds architect ltd

All dimensions to be checked on site by contractor
Contractor to report any dimensional discrepeancies,
errors or omissions prioir to works commencing on site

Notes

- Polyetser Powder Coated cladding
  Colour: RAL 7021 (Black/grey)
- Composite cladding
  Millboard or similar approved
- Single ply membrane roof
  Sarnafil 'Light Grey' RAL 7047)
- Kitchen units
  Finish tbc
- Brickwork (to match main house)
  Wienerberger, Forum Smoked Branco
- Sliding glass screesn
- Internal flooring
  tbc
- Timber battered fence
  50mm x 25mm battens (with 25mm gaps)

Rev.	Date	Drawn	Description
P1	22.05.2026	AE	Issued for Planning

Project
DIDSBURY PARK - HOUSE A
Client
MR & MRS FLANAGAN
Scale
1:75 @ A3
Status
FOR PLANNING
Drawing no. / Title
0077_al(05)006_P1

edmunds architects

PROPOSED ELEVATIONS (2 OF 2)