


PROPOSED NORTH ELEVATION (ELEVATION 1)

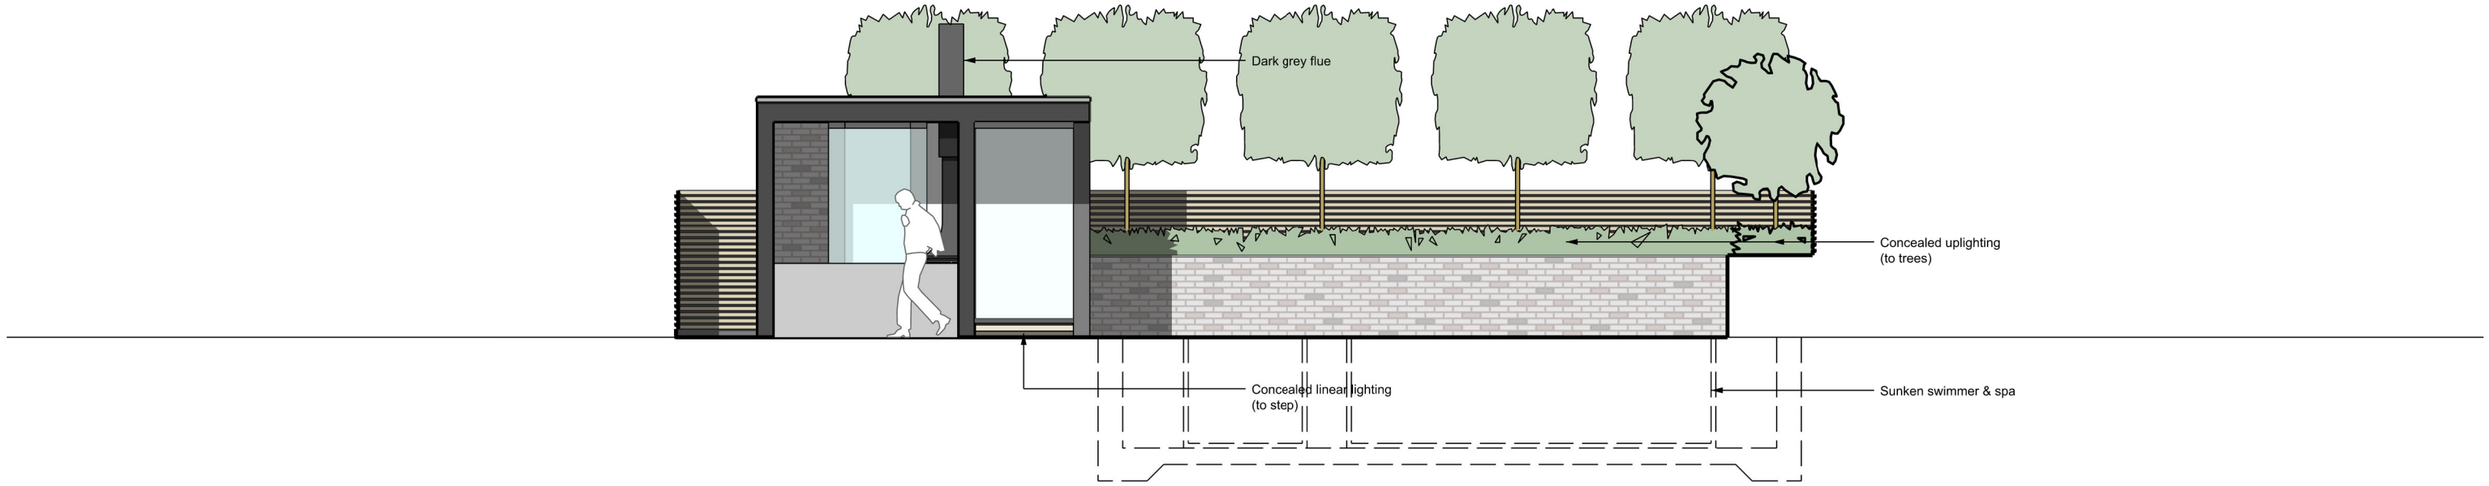

PROPOSED EAST ELEVATION (ELEVATION 2)

edmunds architects ltd
www.edmundsarchitects.com

Do note scale from this drawing

This drawing is the copyright of edmunds architect ltd

All dimensions to be checked on site by contractor
Contractor to report any dimensional discrepeancies, errors or omissions prioir to works commencing on site

Notes

- Polyetser Powder Coated cladding Colour: RAL 7021 (Black/grey)
- Composite cladding Millboard or similar approved
- Single ply membrane roof Sarnafil 'Light Grey' RAL 7047)
- Kitchen units Finish tbc
- Brickwork (to match main house) Wienerberger, Forum Smoked Branco
- Sliding glass screesn
- Internal flooring tbc
- Timber battered fence 50mm x 25mm battens (with 25mm gaps)

Rev.	Date	Drawn	Description
P1	26.09.2022	AE	Issued for Planning
P2	03.04.2024	AE	Issued for Planning
P3	22.05.2024	AE	Issued for Planning

Project
DIDSBURY PARK - HOUSE A
Client
MR & MRS FLANAGAN
Scale
1:75 @ A3
Status
FOR PLANNING
Drawing no. / Title
0077_al(05)005_P3

edmunds architects

PROPOSED ELEVATIONS (1 OF 2)