

0m 1m 2m 3m 4m 5m

VISUAL SCALE 1:100 @ A3

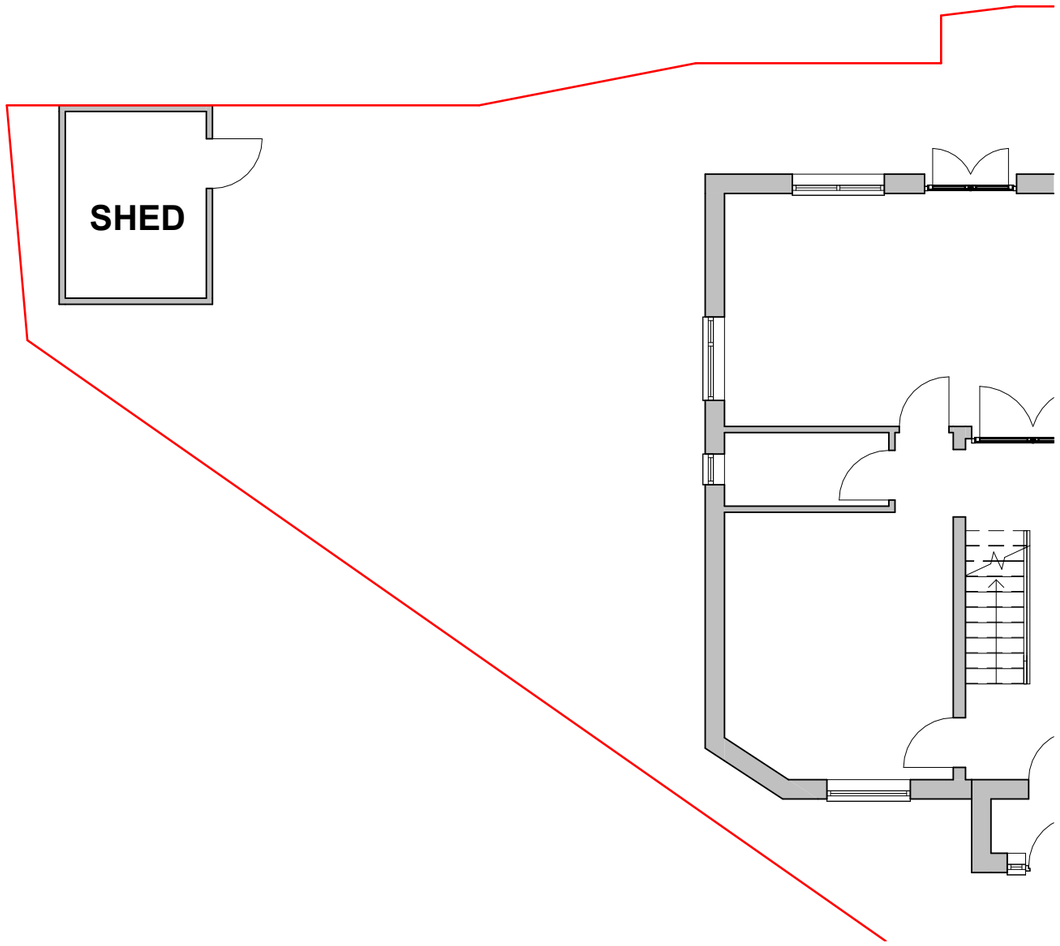

Ex Ground Floor

1 : 100

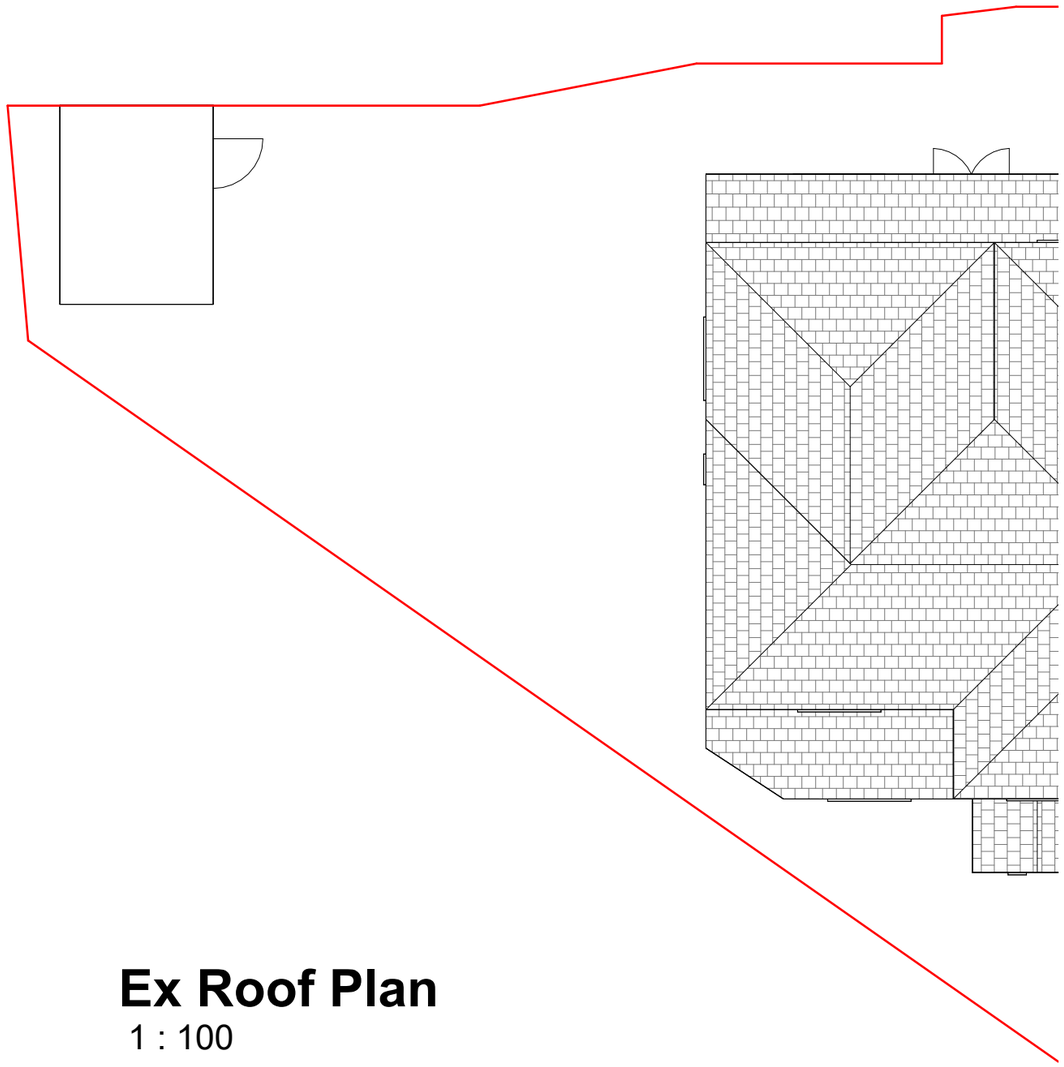

Ex Roof Plan

1 : 100

THIS DRAWING IS THE COPYRIGHT OF MD DESIGN CONSULTANCY. DO NOT SCALE FROM THESE DRAWINGS. ALL LEVELS/DIMENSIONS TO BE CHECKED ON SITE PRIOR TO WORKS COMMENCING. REPORT ALL DISCREPANCIES TO CLIENT/DESIGNER.

CIAT affiliate

MD DESIGN CONSULTANCY
07728417797
dabeer@mddesigns.co.uk

Proposed Outbuilding Sensory Play Room

12 Hinstock Crescent,Manchester
M18 8UU

Existing Plans
(DR) A100

Project Number
0119

Client Name
Abdullah Bajwa


Drawn By
MDR

Rev	Description	Date
A	Issued for planning	26.05.26

Revision A


0m 1m 2m 3m 4m 5m

VISUAL SCALE 1:100 @ A3

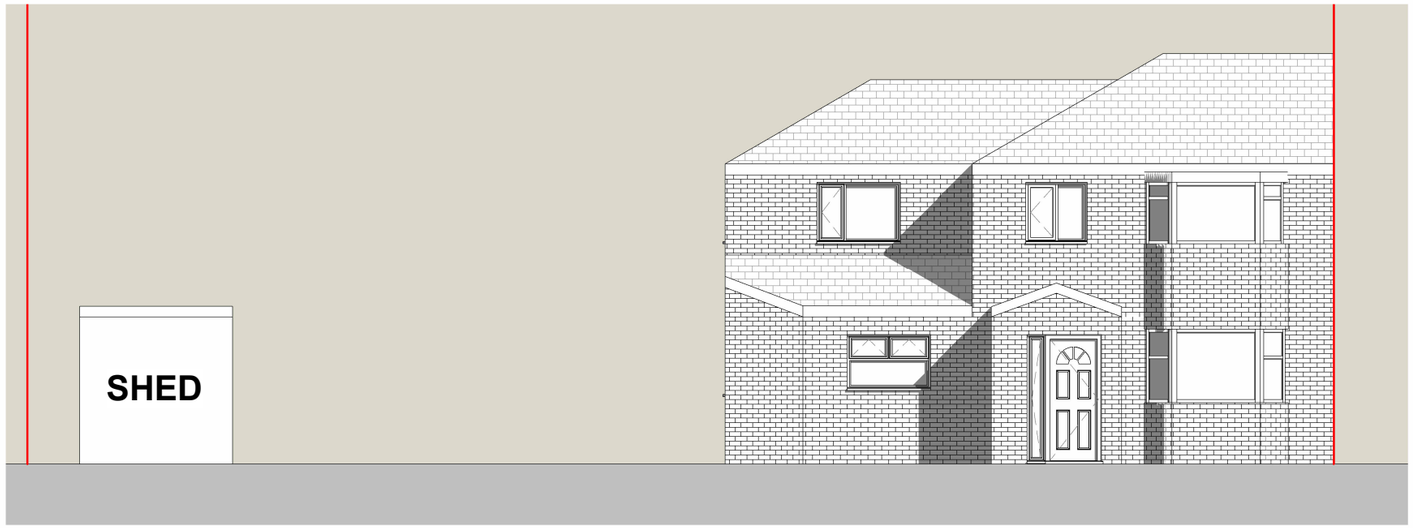


Ex Front Elevation

1 : 100

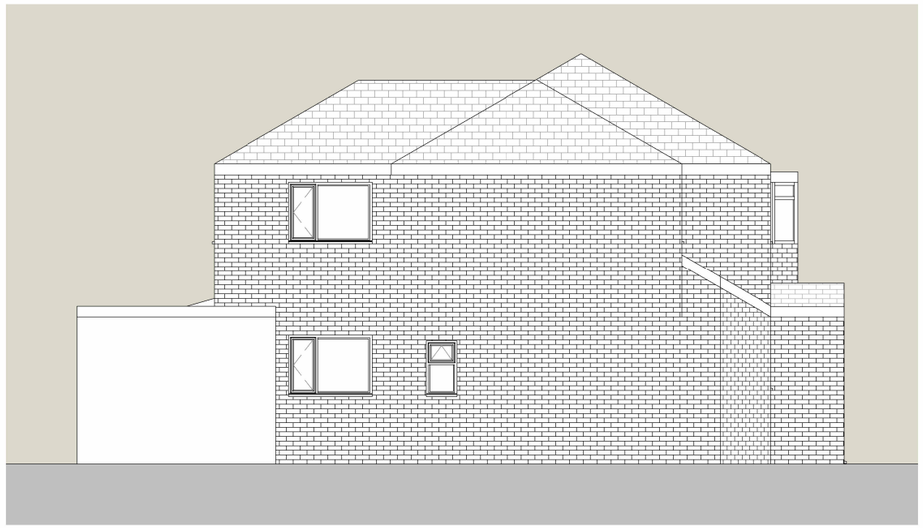

Ex LHS Elevation

1 : 100

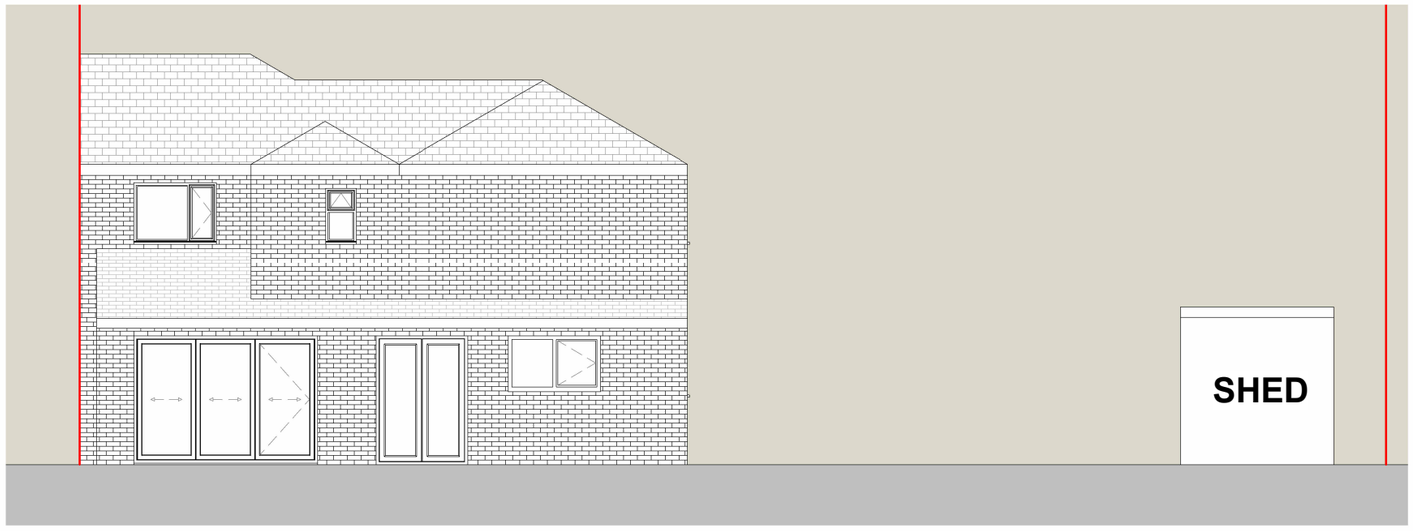

Ex Rear Elevation

1 : 100



Ex RHS Elevation

1 : 100

THIS DRAWING IS THE COPYRIGHT OF MD DESIGN CONSULTANCY. DO NOT SCALE FROM THESE DRAWINGS. ALL LEVELS/DIMENSIONS TO BE CHECKED ON SITE PRIOR TO WORKS COMMENCING. REPORT ALL DISCREPANCIES TO CLIENT/DESIGNER.

CIAT affiliate

MD DESIGN
CONSULTANCY
07728417797
dabeer@mddesigns.co.uk

Proposed Outbuilding Sensory Play Room

12 Hinstock Crescent,Manchester
M18 8UU

Existing Elevations
(DR) A101

Client Name
Abdullah Bajwa

Project Number
0119


Drawn By
MDR

Rev	Description	Date
A	Issued for planning	26.05.26

Revision A


0m 1m 2m 3m 4m 5m

VISUAL SCALE 1:100 @ A3

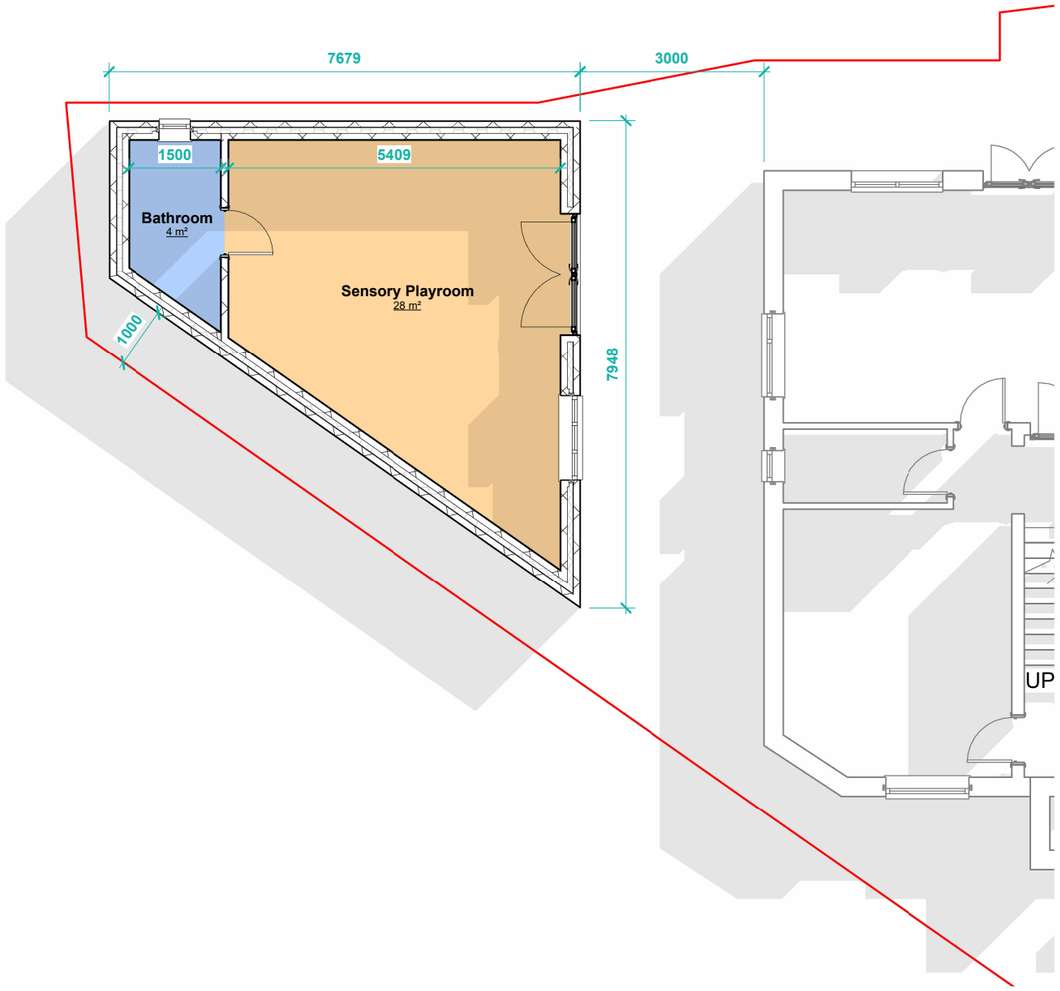

PP Ground Floor

1 : 100

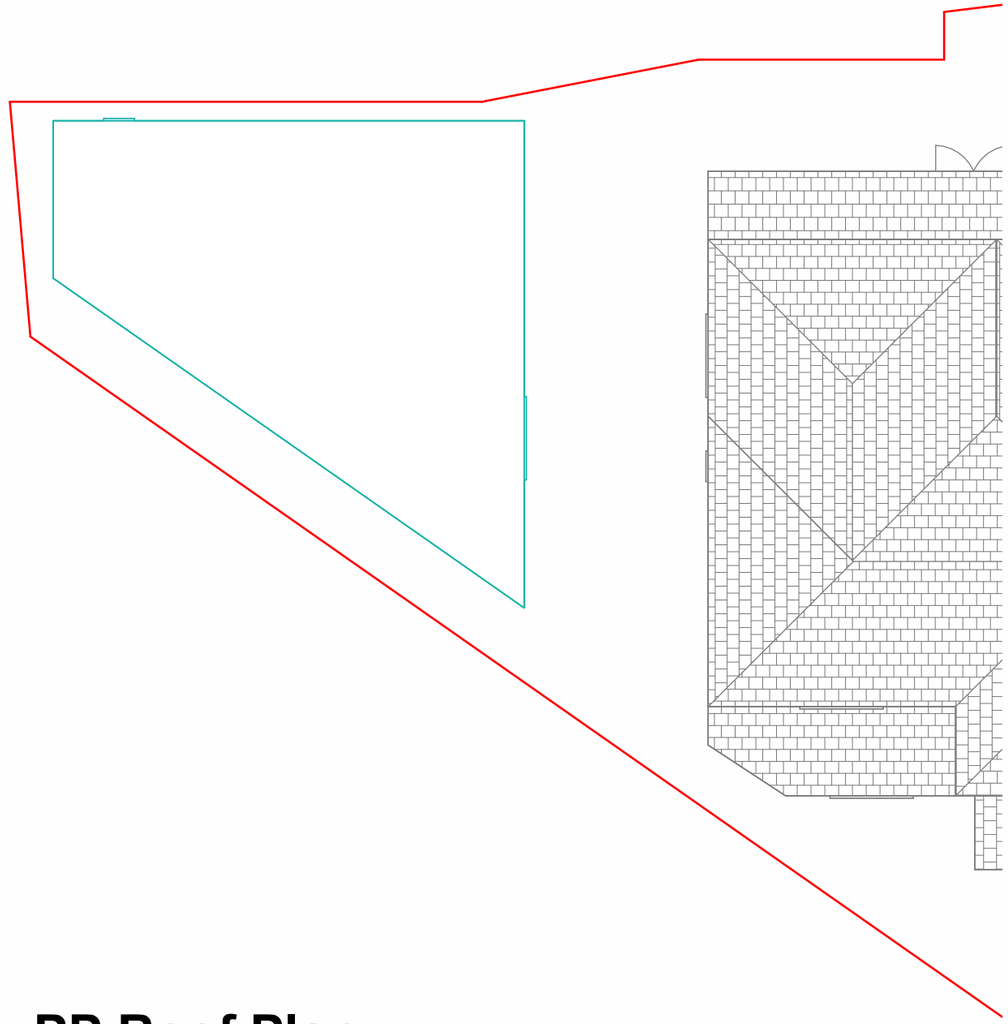

PP Roof Plan

1 : 100

THIS DRAWING IS THE COPYRIGHT OF MD DESIGN CONSULTANCY. DO NOT SCALE FROM THESE DRAWINGS. ALL LEVELS/DIMENSIONS TO BE CHECKED ON SITE PRIOR TO WORKS COMMENCING. REPORT ALL DISCREPANCIES TO CLIENT/DESIGNER.

CIAT affiliate

MD DESIGN
CONSULTANCY
07728417797
dabeer@mddesigns.co.uk

Proposed Outbuilding Sensory Play Room

12 Hinstock Crescent,Manchester
M18 8UU

Proposed Plans
(DR) A200

Client Name
Abdullah Bajwa

Project Number
0119


Drawn By
MDR

Rev	Description	Date
A	Issued for planning	26.05.26

Revision A


0m 1m 2m 3m 4m 5m

VISUAL SCALE 1:100 @ A3

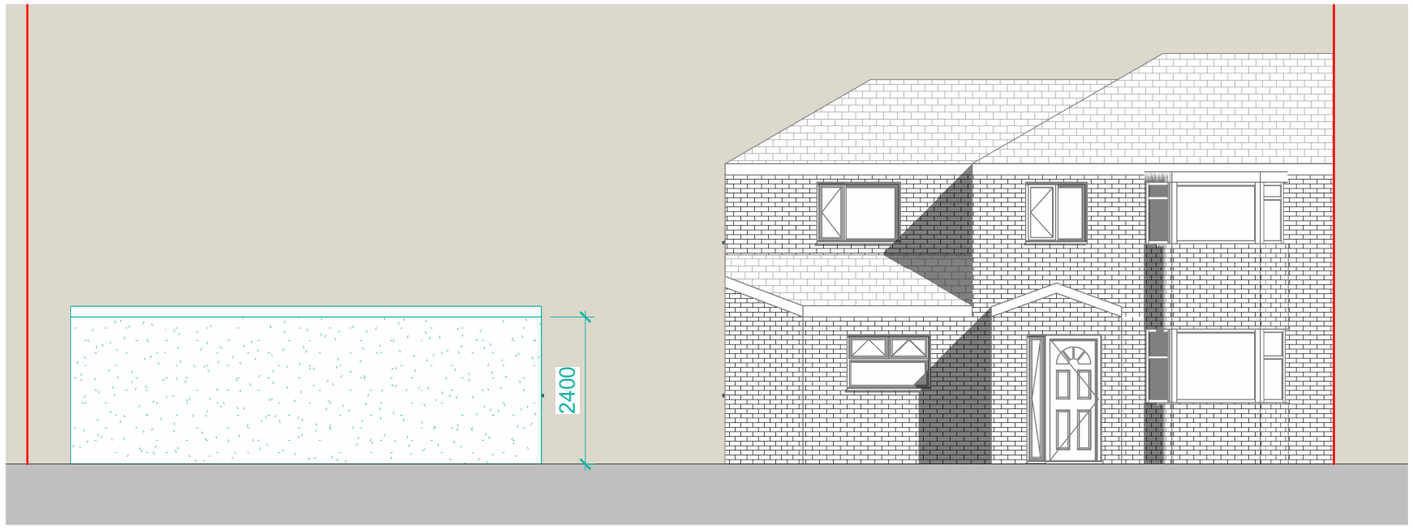


PP Front Elevation

1 : 100

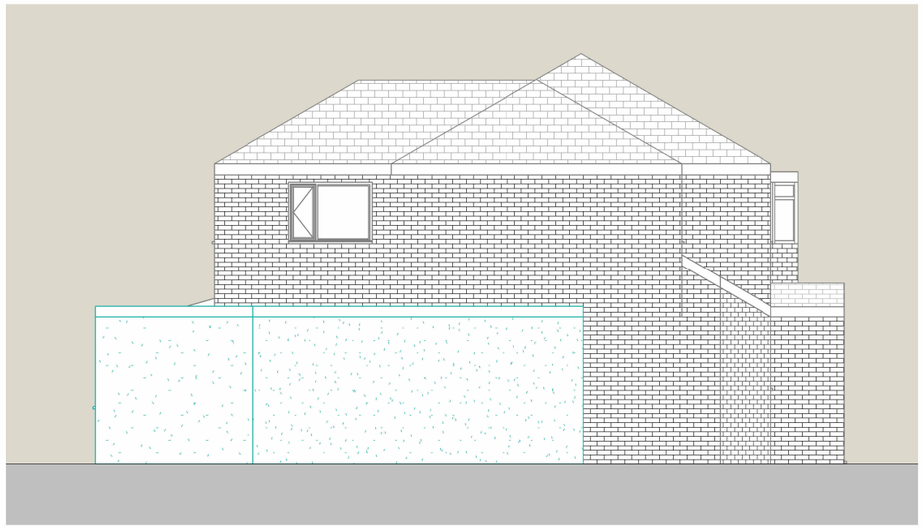


PP LHS Elevation

1 : 100

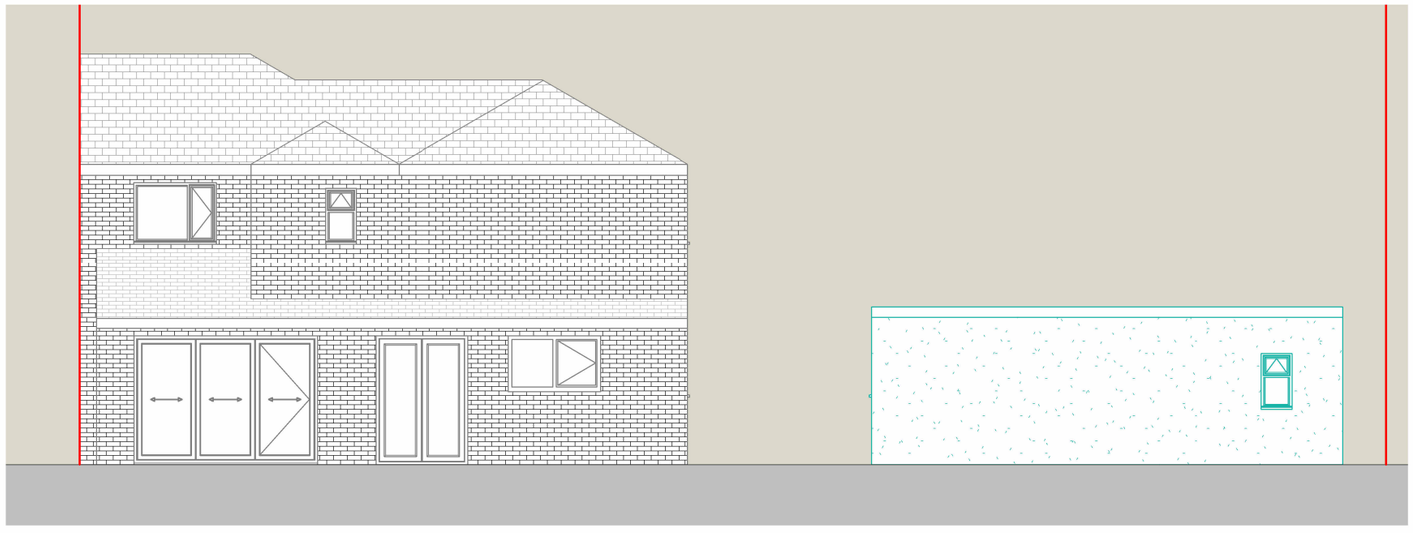

PP Rear Elevation

1 : 100

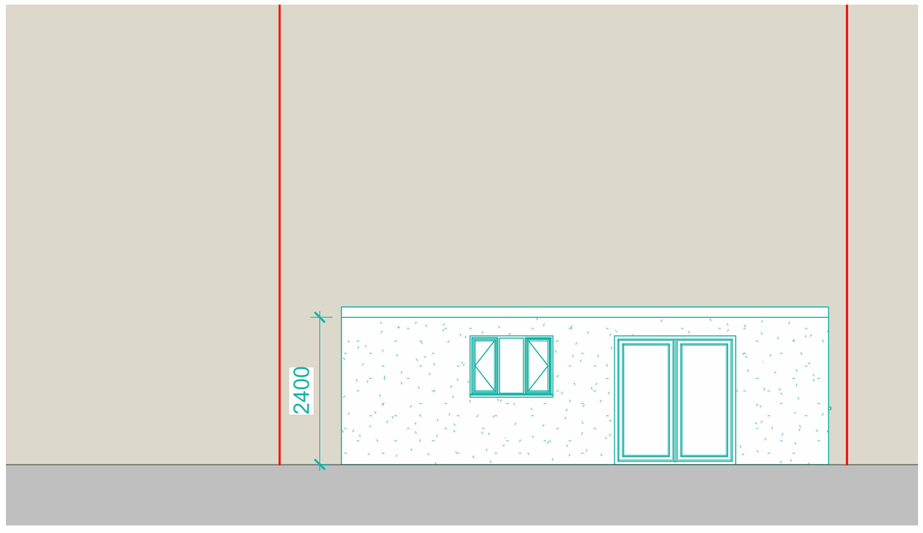

PP RHS Elevation

1 : 100

THIS DRAWING IS THE COPYRIGHT OF MD DESIGN CONSULTANCY. DO NOT SCALE FROM THESE DRAWINGS. ALL LEVELS/DIMENSIONS TO BE CHECKED ON SITE PRIOR TO WORKS COMMENCING. REPORT ALL DISCREPANCIES TO CLIENT/DESIGNER.

CIAT affiliate

MD DESIGN CONSULTANCY
07728417797
dabeer@mddesigns.co.uk

Proposed Outbuilding Sensory Play Room

12 Hinstock Crescent,Manchester
M18 8UU

Existing Elevations
(DR) A201


Client Name
Abdullah Bajwa


Project Number
0119

Drawn By
MDR

Rev	Description	Date
A	Issued for planning	26.05.26

Revision A

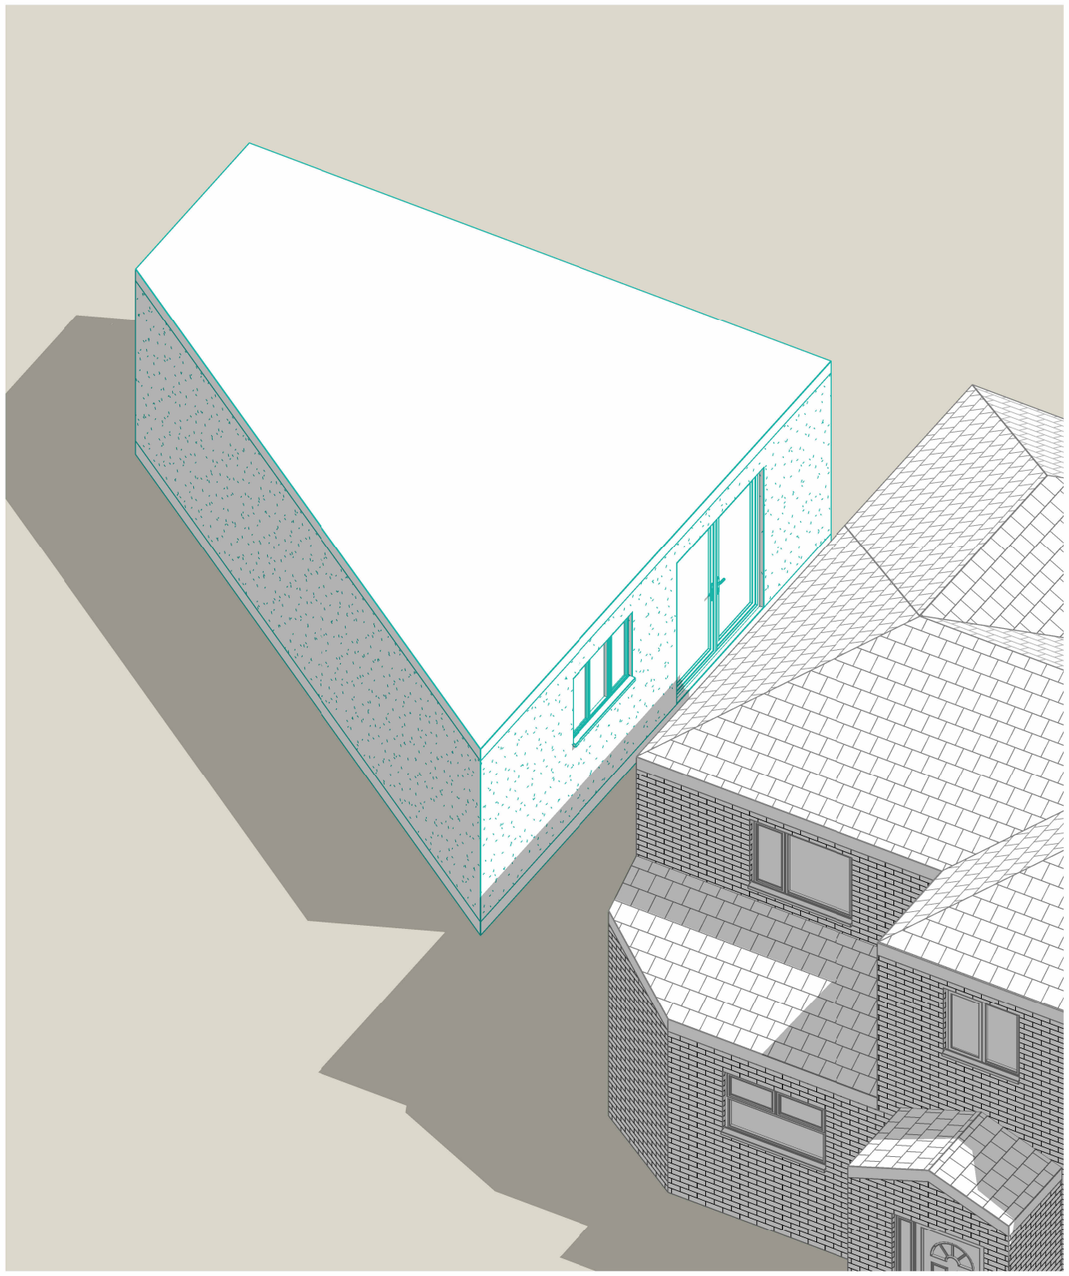

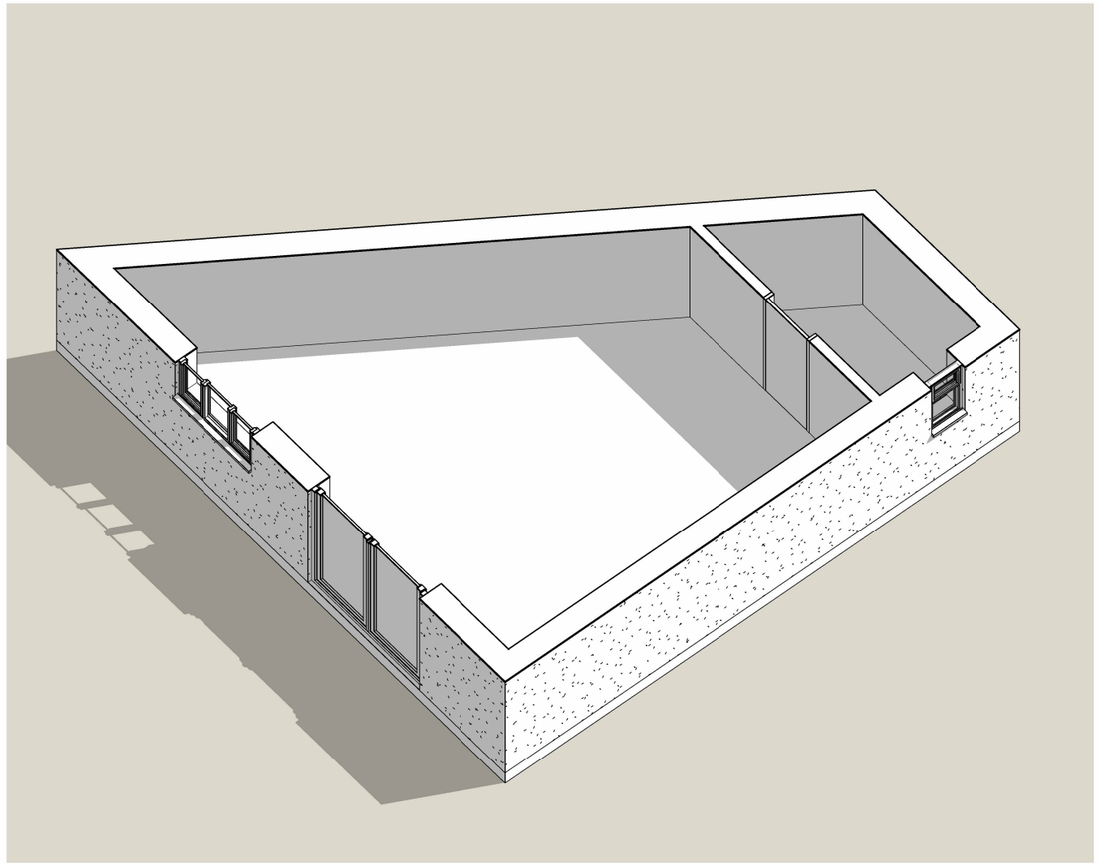

THIS DRAWING IS THE COPYRIGHT OF MD DESIGN CONSULTANCY. DO NOT SCALE FROM THESE DRAWINGS. ALL LEVELS/DIMENSIONS TO BE CHECKED ON SITE PRIOR TO WORKS COMMENCING. REPORT ALL DISCREPANCIES TO CLIENT/DESIGNER.

CIAT affiliate

MD DESIGN
CONSULTANCY
07728417797
dabeer@mddesigns.co.uk

Proposed Outbuilding Sensory Play Room

12 Hinstock Crescent,Manchester
M18 8UU

Proposed 3D Views
(DR) A202

Client Name
Abdullah Bajwa


Project Number
0119

Drawn By
MDR

Rev	Description	Date
A	Issued for planning	26.05.26

Revision A

North

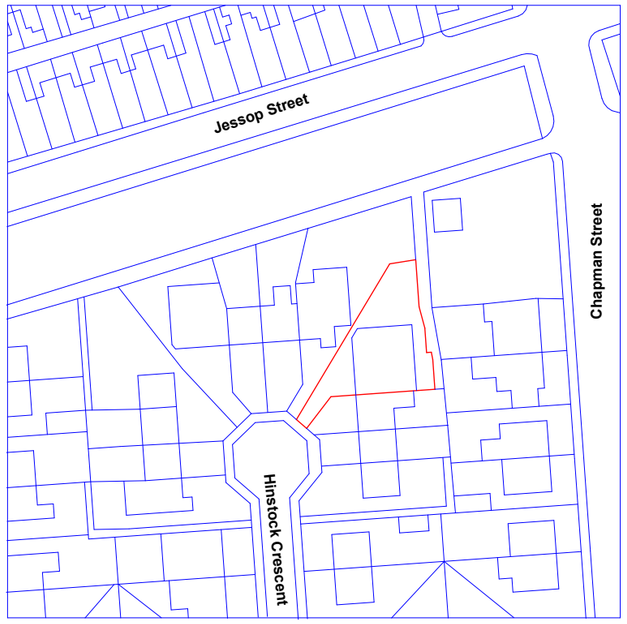

Location Plan

1 : 1000


0m 20m 40m 60m 80m 100m

VISUAL SCALE 1:1000 @ A1

0m 4m 8m 12m 16m 20m

VISUAL SCALE 1:200 @ A3

North

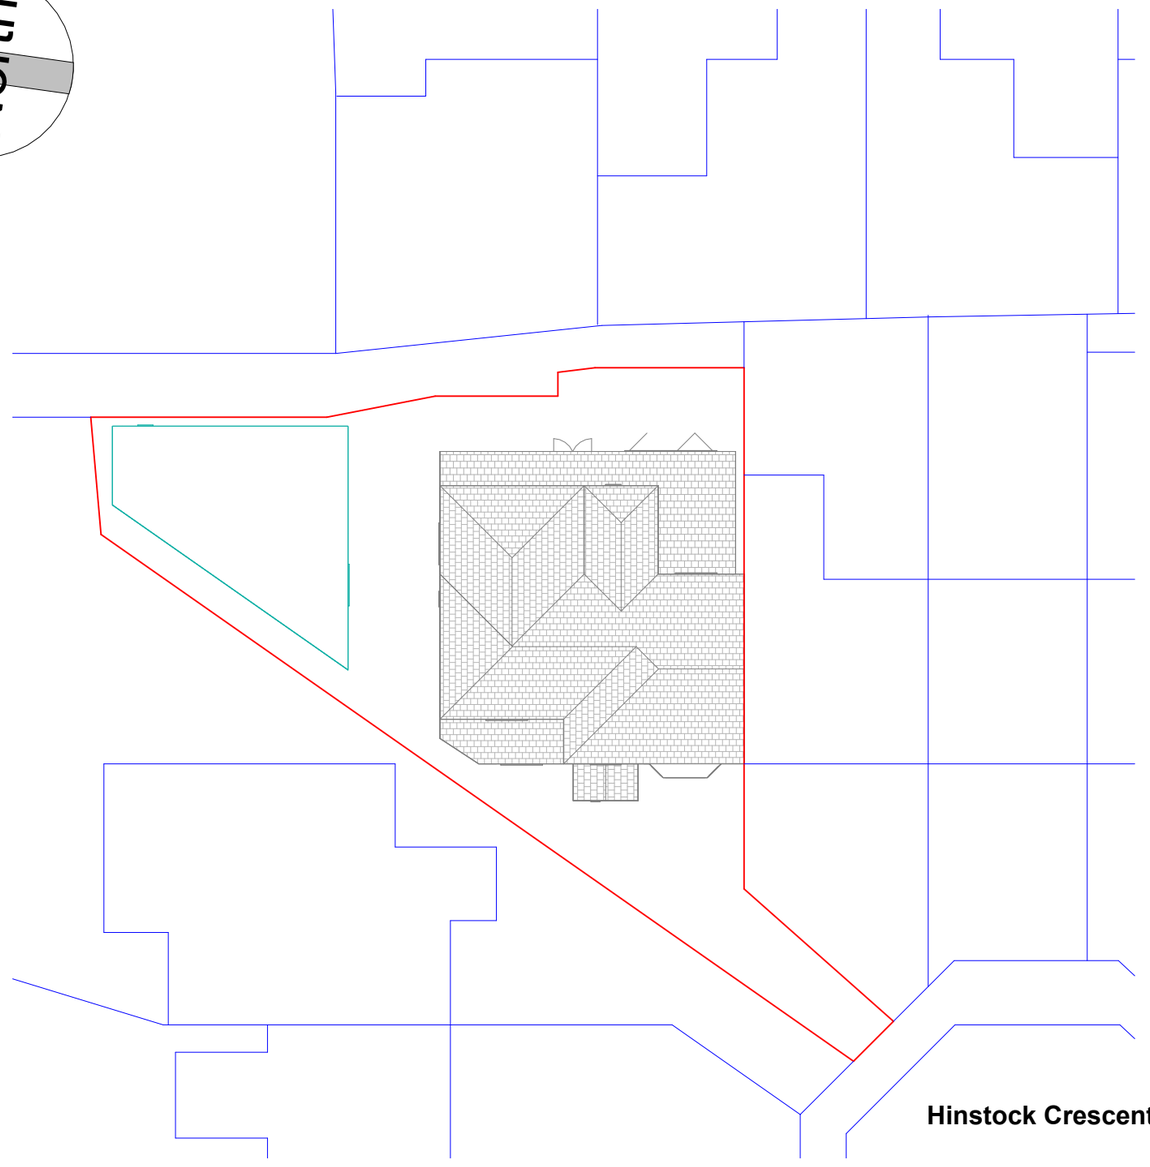

Site Plan

1 : 200

THIS DRAWING IS THE COPYRIGHT OF MD DESIGN CONSULTANCY. DO NOT SCALE FROM THESE DRAWINGS. ALL LEVELS/DIMENSIONS TO BE CHECKED ON SITE PRIOR TO WORKS COMMENCING. REPORT ALL DISCREPANCIES TO CLIENT/DESIGNER.

CIAT
affiliate
MD DESIGN
CONSULTANCY
07728417797
dabeer@mddesigns.co.uk

Proposed Outbuilding Sensory Play Room

12 Hinstock Crescent,Manchester
M18 8UU

Location & Site Plan
(DR) A203

Client Name
Abdullah Bajwa

Project Number
0119

Drawn By
MDR

Rev	Description	Date
A	Issued for planning	26.05.26

Revision A