
North

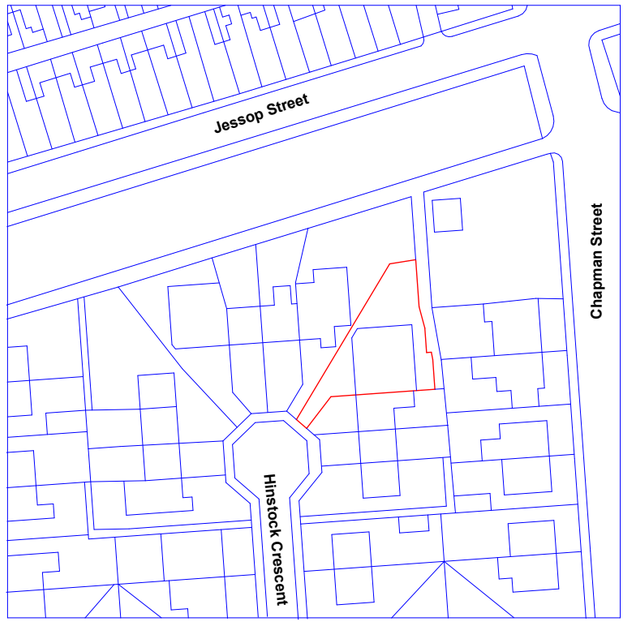

Location Plan

1 : 1000


0m 20m 40m 60m 80m 100m

VISUAL SCALE 1:1000 @ A1

0m 4m 8m 12m 16m 20m

VISUAL SCALE 1:200 @ A3

North

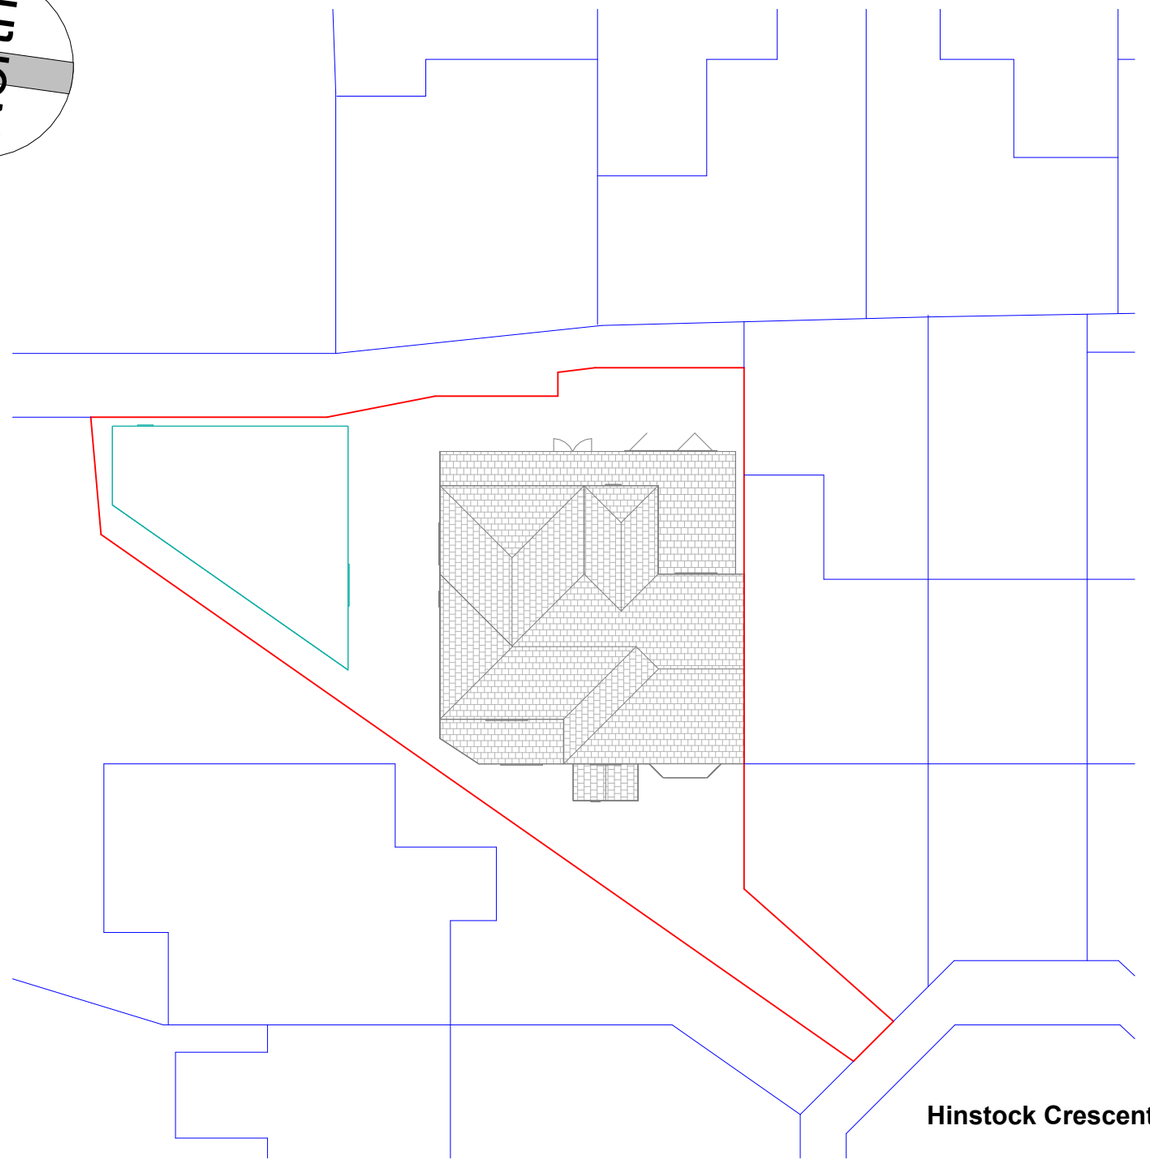

Site Plan

1 : 200

THIS DRAWING IS THE COPYRIGHT OF MD DESIGN CONSULTANCY. DO NOT SCALE FROM THESE DRAWINGS. ALL LEVELS/DIMENSIONS TO BE CHECKED ON SITE PRIOR TO WORKS COMMENCING. REPORT ALL DISCREPANCIES TO CLIENT/DESIGNER.

CIAT
affiliate
MD DESIGN
CONSULTANCY
07728417797
dabeer@mddesigns.co.uk

Proposed Outbuilding Sensory Play Room

12 Hinstock Crescent,Manchester
M18 8UU

Location & Site Plan
(DR) A203

Client Name
Abdullah Bajwa

Project Number
0119

Drawn By
MDR

Rev	Description	Date
A	Issued for planning	26.05.26

Revision A