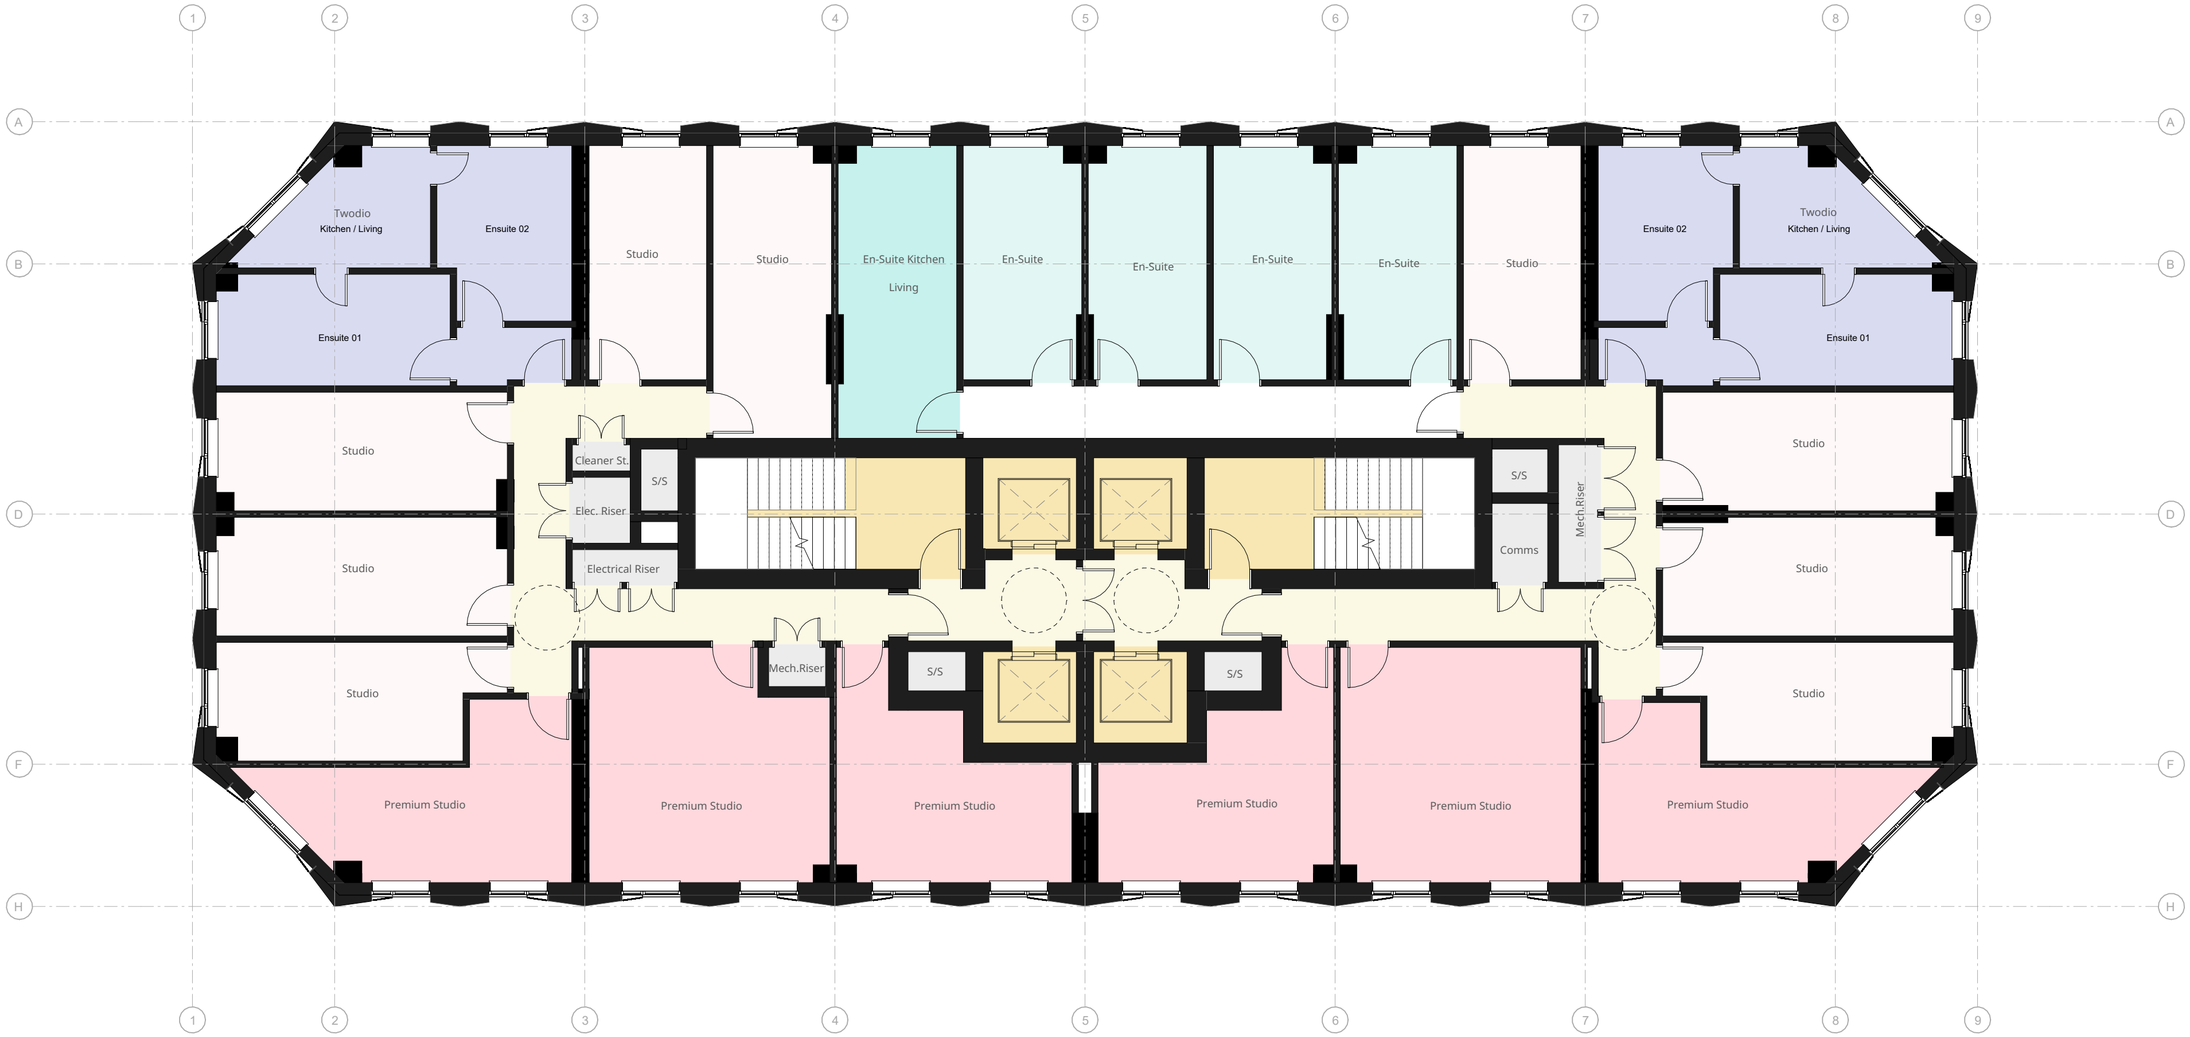



NORTH

0 1.0 2.0 3.0 4.0 5.0 10.0m

The copyright of this drawing is vested with Corstorphine & Wright Ltd and must not be copied or reproduced without the consent of the company.

| Rev. | Description | Date | Drawn | Chk. |
|---|---|---|---|---|
| P00 | Planning Submission | 05.05.2026 | NI | AR |

## Key

- Ancillary
- Cluster Circulation
- En-Suite
- En-Suite Kitchen Living
- General Circulation
- Premium Studio
- Studio
- Twodio
- Vertical Circulation
- Wheelchair Turning Radius

Client:
Fusion Group

Project:
Whitworth Street, Manchester

Drawing Title
Proposed 26th - 37th Floor Plan

Drawing Status
PLANNING

Corstorphine & Wright

**Birmingham Studio**
Alpha Building, Suffolk Street Queensway, Birmingham, B1 1TT
0121 737 8350
**corstorphine-wright.com**

Drawing No.
22987-CWA-P1-XX-DR-A-2038

Revision
P00

| Drawn | Checked | Paper Size | Scale | Date |
|---|---|---|---|---|
| JP | NI | A2 | 1 : 100 | 05.05.2026 |