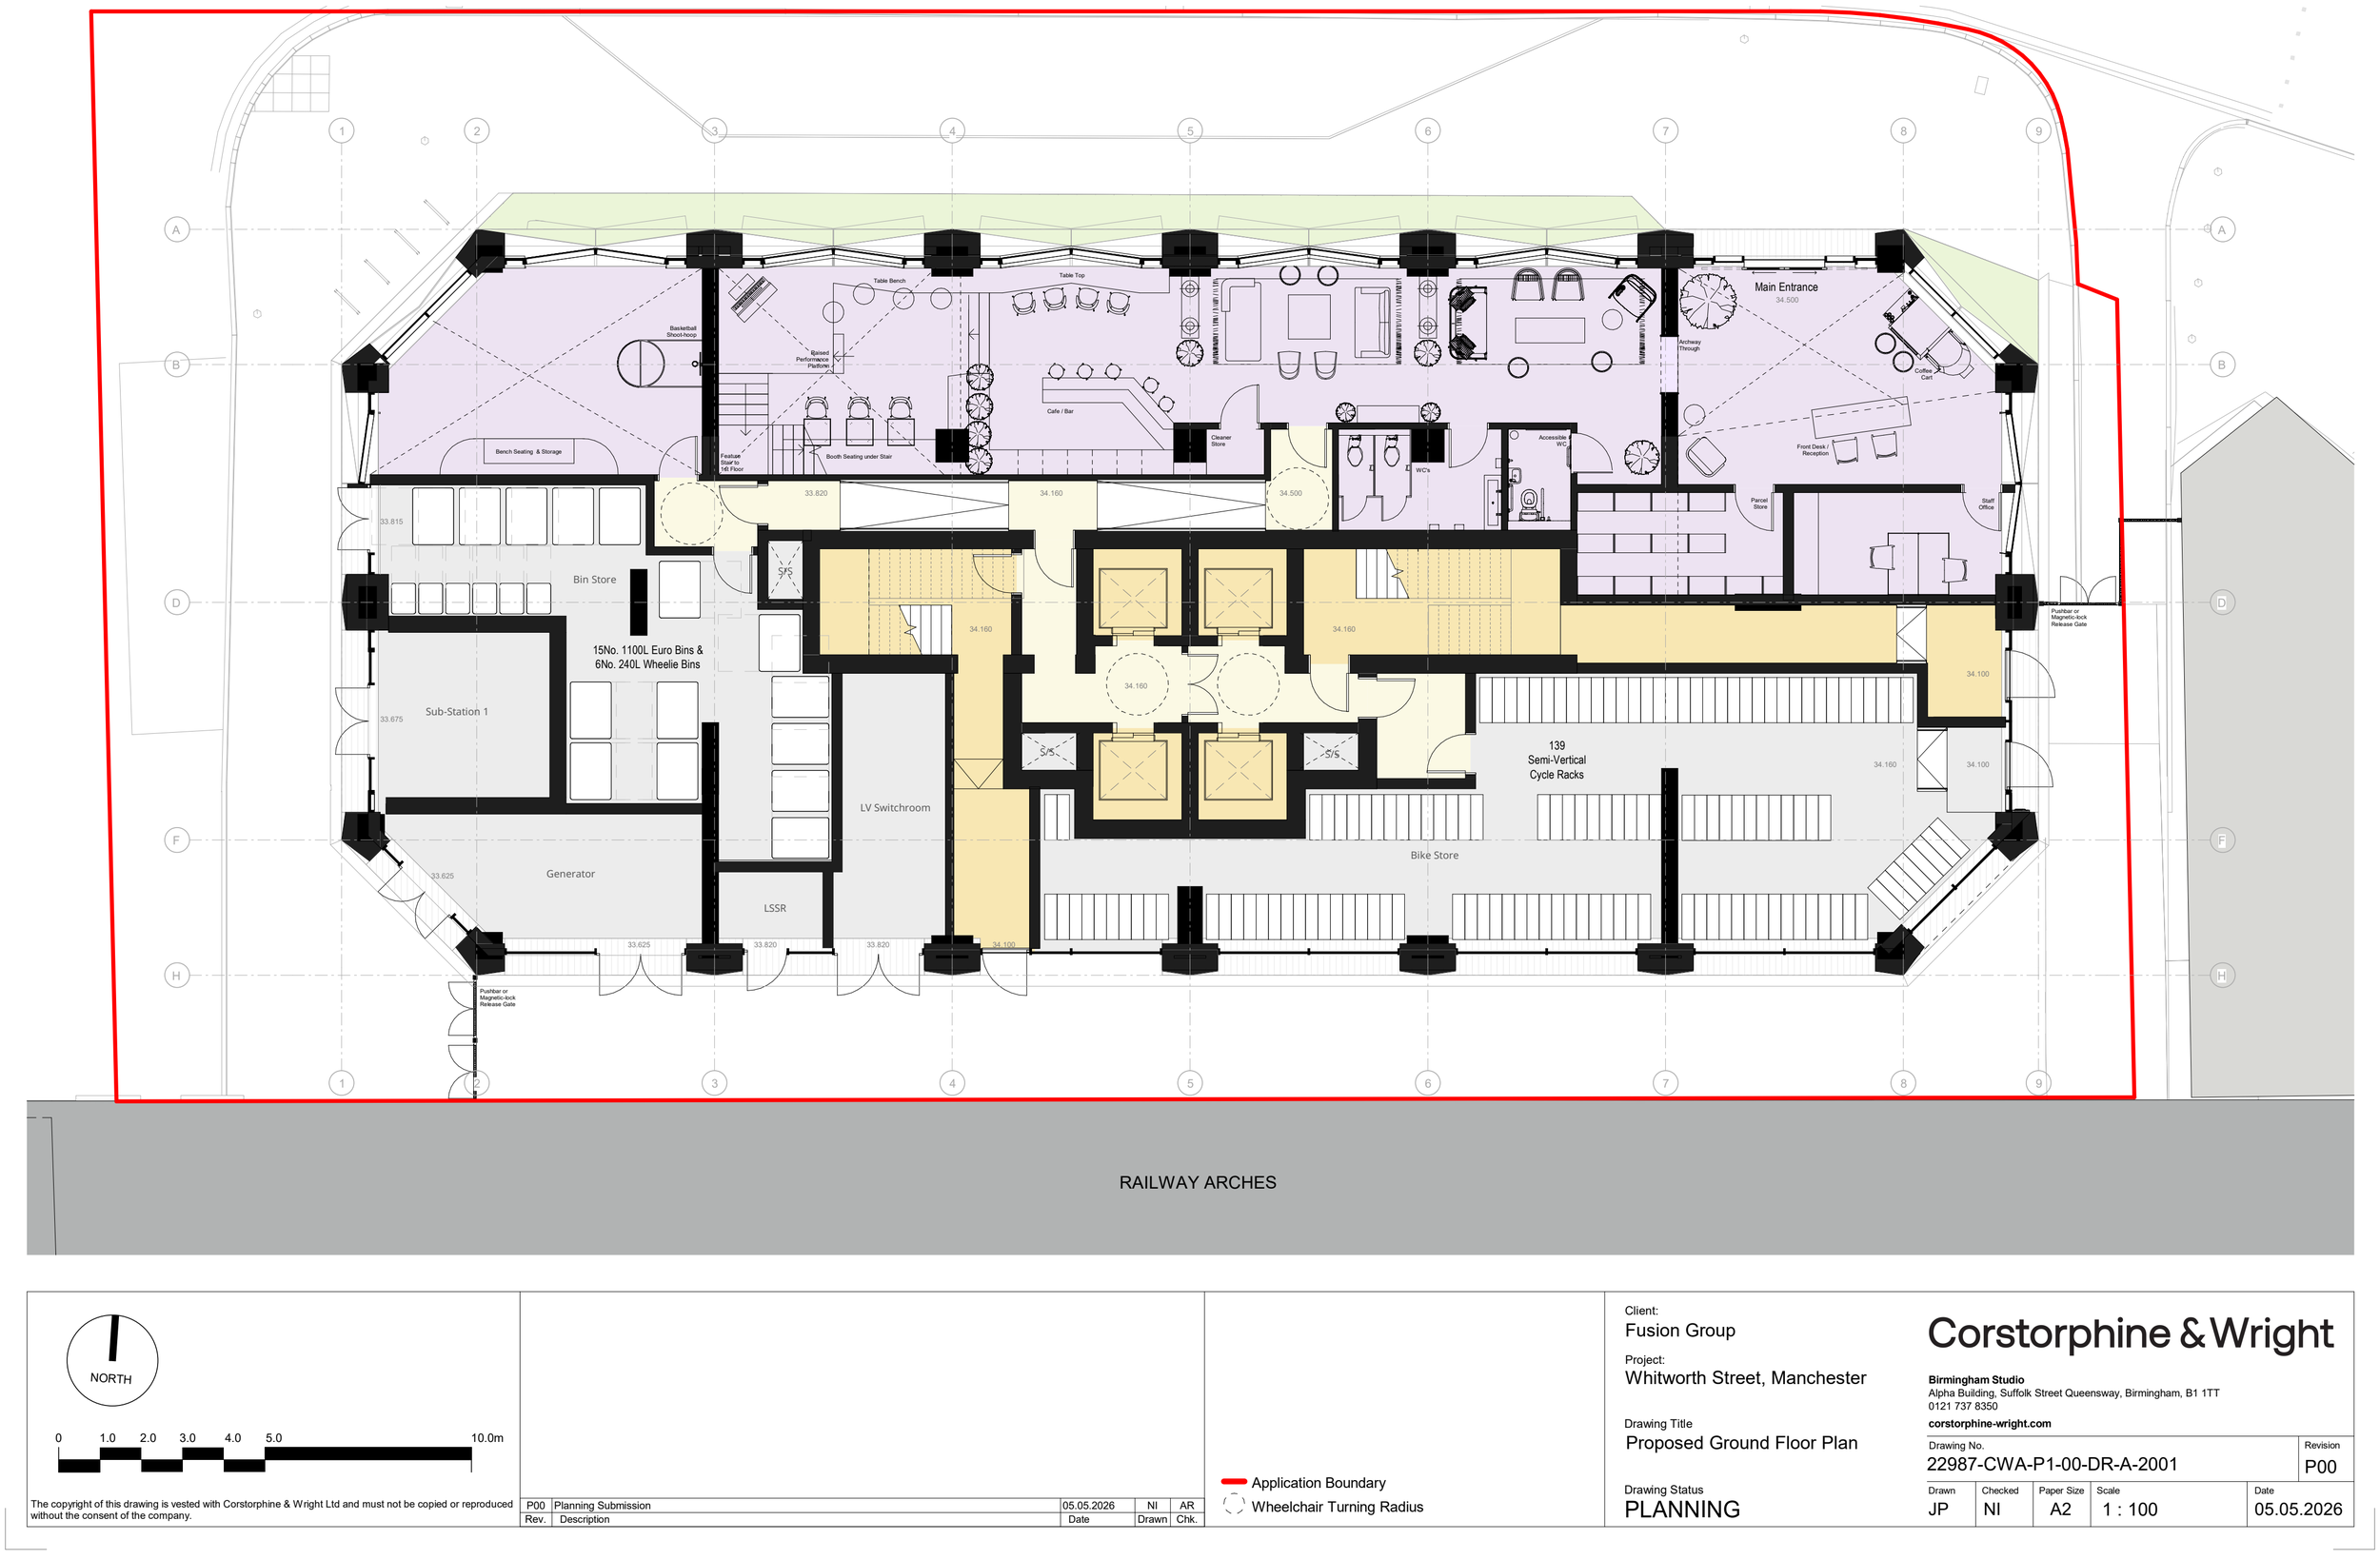


NORTH

0 1.0 2.0 3.0 4.0 5.0 10.0m

The copyright of this drawing is vested with Corstorphine & Wright Ltd and must not be copied or reproduced without the consent of the company.

Rev.	Description	Date	Drawn	Chk.
P00	Planning Submission	05.05.2026	NI	AR

Application Boundary

Wheelchair Turning Radius

Client:
Fusion Group

Project:
Whitworth Street, Manchester

Drawing Title
Proposed Ground Floor Plan

Drawing Status
PLANNING

Corstorphine & Wright

Birmingham Studio
Alpha Building, Suffolk Street Queensway, Birmingham, B1 1TT
0121 737 8350
corstorphine-wright.com

Drawing No.	Revision
22987-CWA-P1-00-DR-A-2001	P00

Drawn	Checked	Paper Size	Scale	Date
JP	NI	A2	1 : 100	05.05.2026