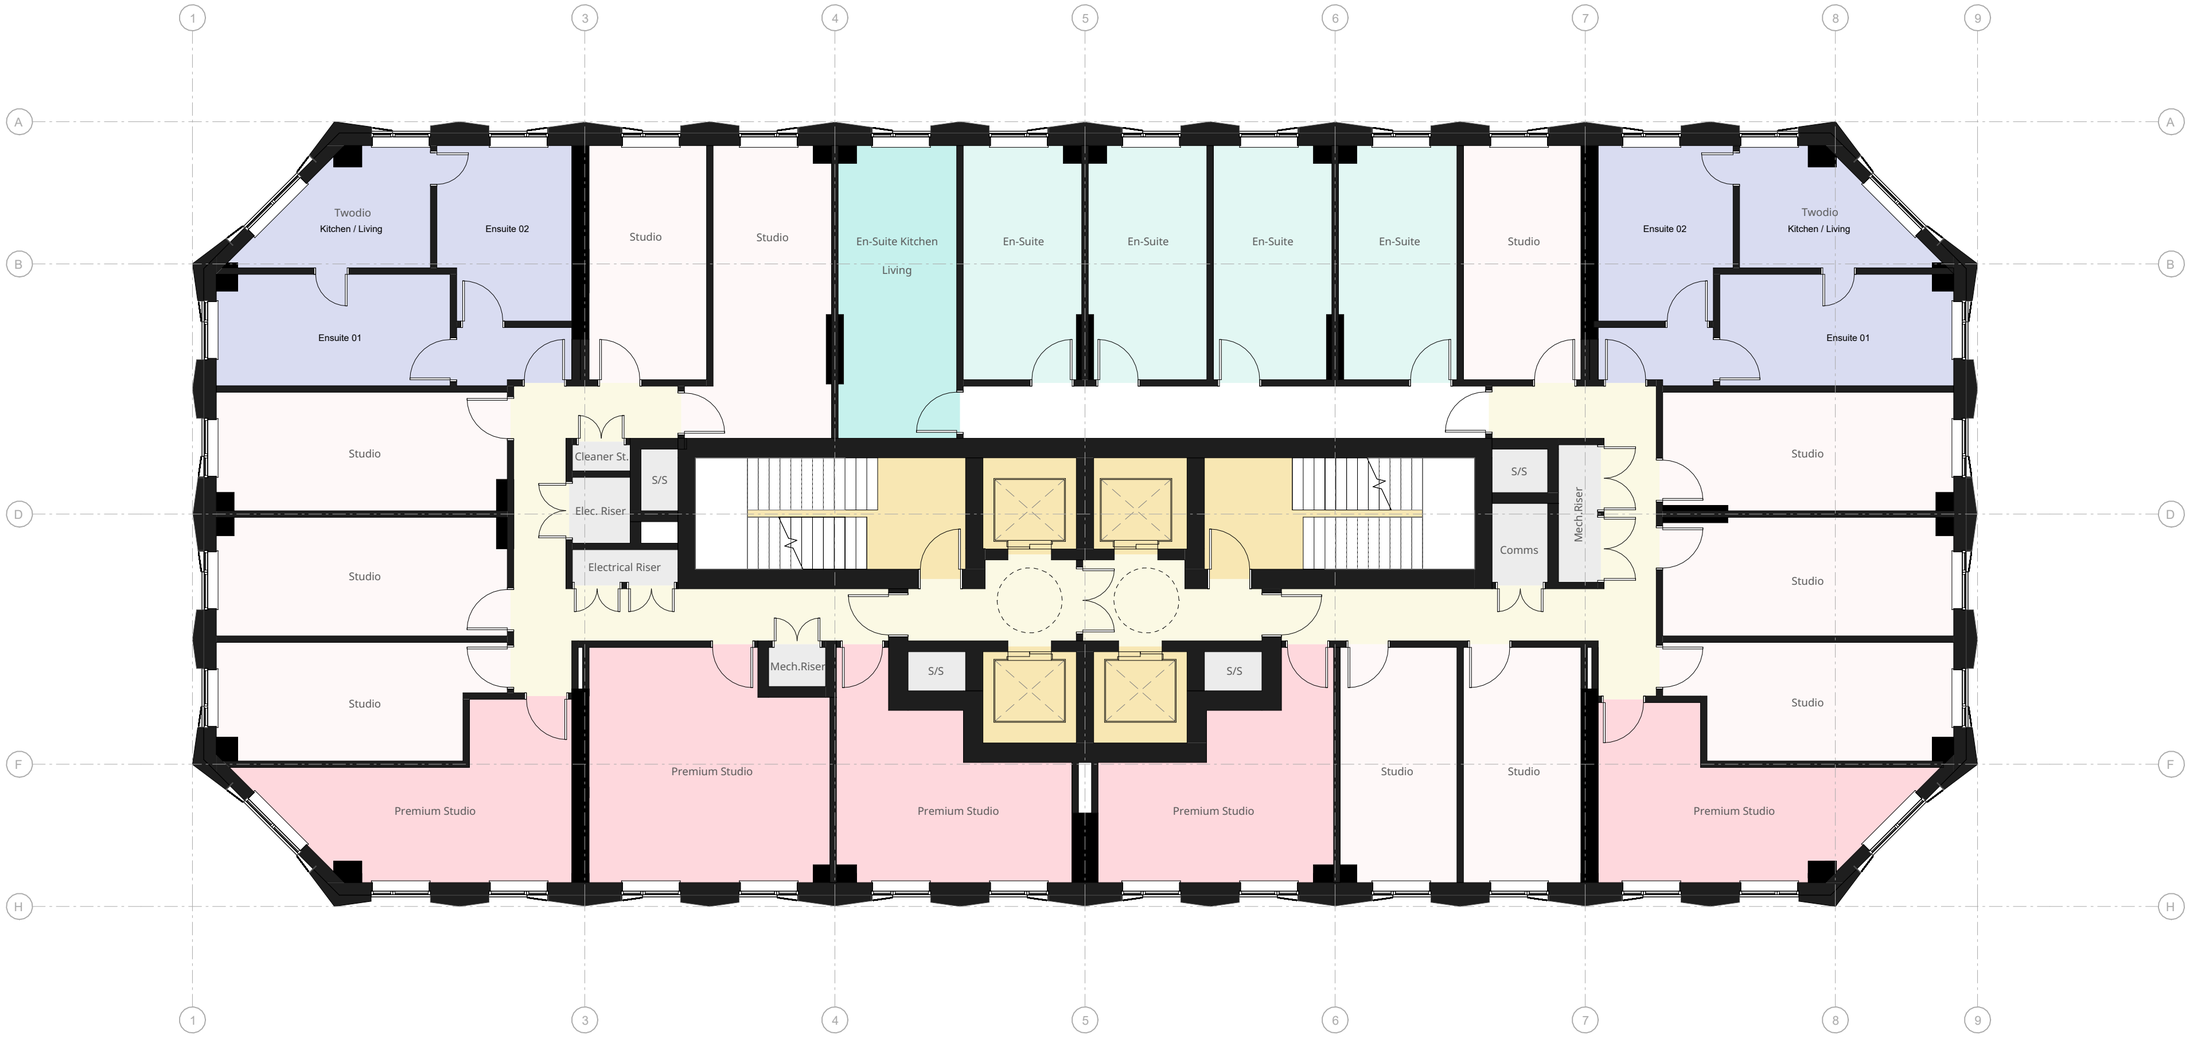


NORTH

0 1.0 2.0 3.0 4.0 5.0 10.0m

The copyright of this drawing is vested with Corstorphine & Wright Ltd and must not be copied or reproduced without the consent of the company.

Rev.	Description	Date	Drawn	Chk.
P00	Planning Submission	05.05.2026	NI	AR

Key

- Ancillary
- Cluster Circulation
- En-Suite
- En-Suite Kitchen Living
- General Circulation
- Premium Studio
- Studio
- Twodio
- Vertical Circulation
- Wheelchair Turning Radius

Client:
Fusion Group

Project:
Whitworth Street, Manchester

Drawing Title
Proposed 3rd - 19th Floor Plan

Drawing Status
PLANNING

Corstorphine & Wright

Birmingham Studio
Alpha Building, Suffolk Street Queensway, Birmingham, B1 1TT
0121 737 8350
corstorphine-wright.com

Drawing No.	Revision
22987-CWA-P1-XX-DR-A-2004	P00

Drawn	Checked	Paper Size	Scale	Date
JP	NI	A2	1 : 100	05.05.2026