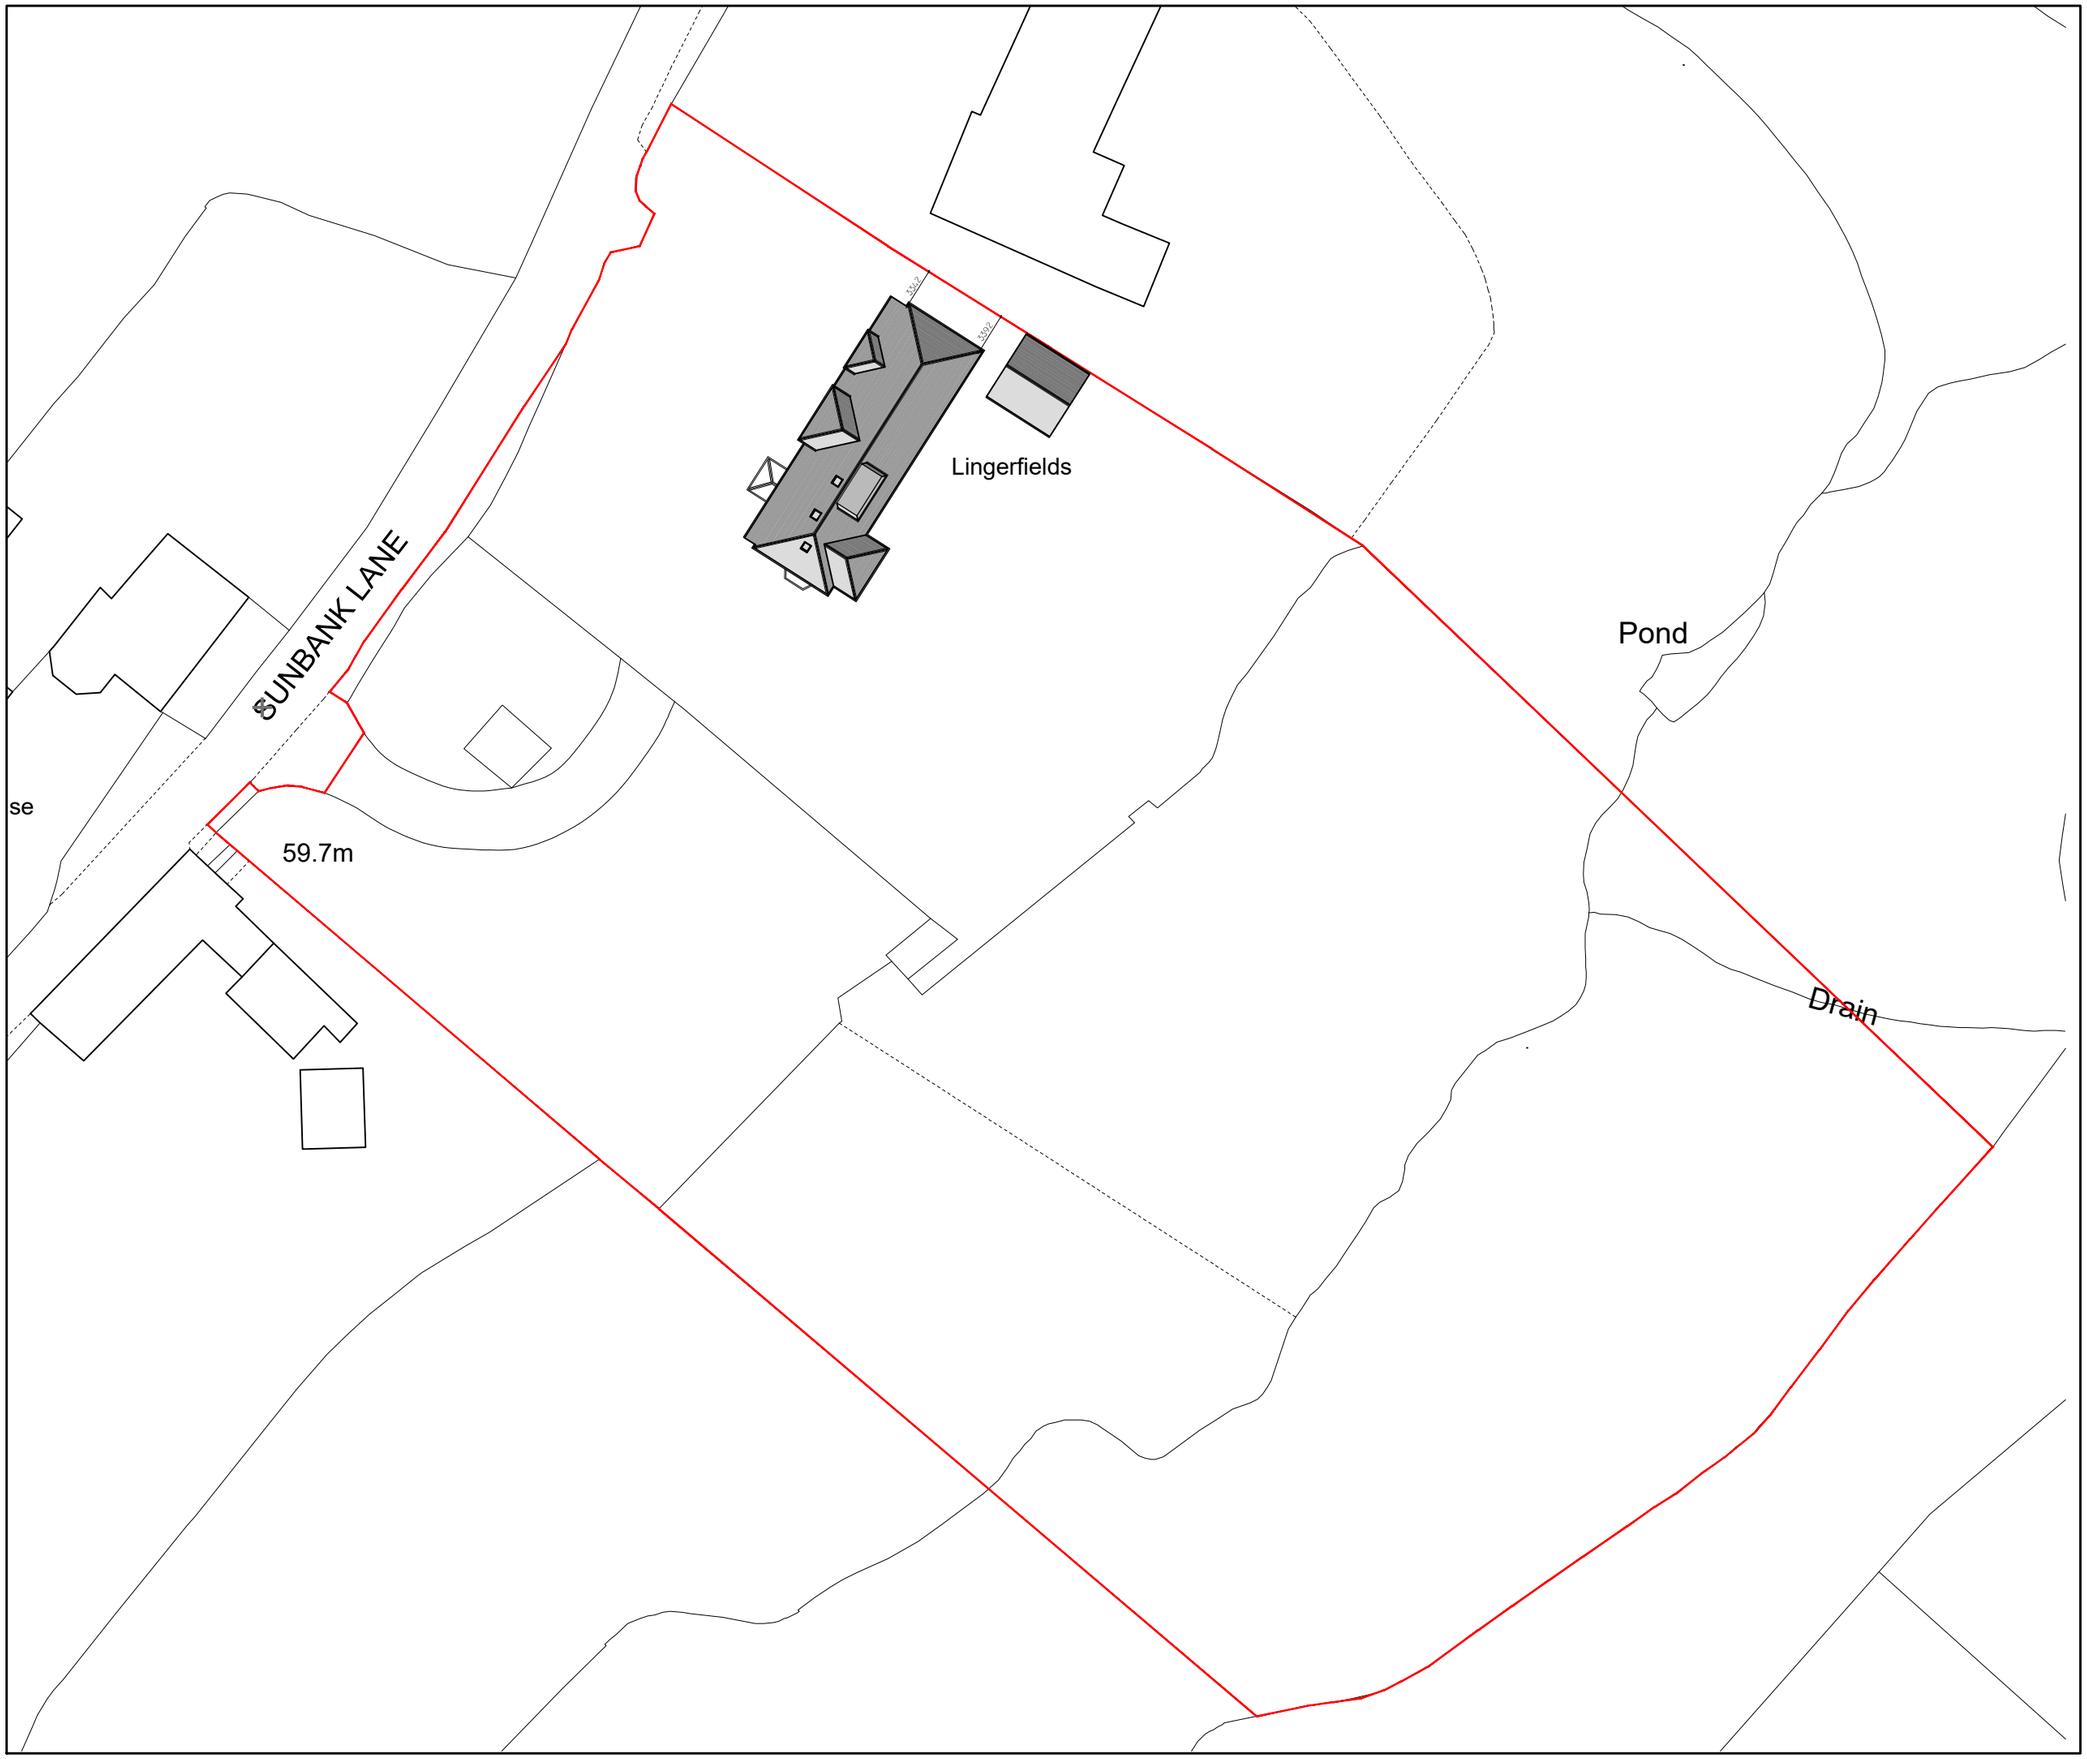


north

Rev	Ammendment	Date
-	-	-

NK ARCHITECTS
t 0161 8501045
m 07814 024033
e nadir@nk-architects.com
w www.nk-architects.com

PROJECT:
2 STOREY EXTENSION TO DETACHED DWELLING WITH RAISED PATIO TO REAR ELEVATION.

ADDRESS:
LINGERFIELDS, SUNBANK LANE

DRG:
PROPOSED BLOCK PLAN

DRG STATUS:
PLANNING SUBMISSION

DATE: April 2026
SCALE: 1:500
SIZE: A3

DRAWN: ANK
CHECKED: ANK
DRG NO: 664.03

COPYRIGHT © 2007 NK ARCHITECTS (MCR) LIMITED. ALL RIGHTS RESERVED.
REFER TO DIMENSIONS AND DO NOT SCALE.