

DESIGN INTENT DRAWING ONLY.
ANY CONSTRUCTION MUST COMPLY WITH ALL APPLICABLE BUILDING REGULATIONS.


ALL DIMENSIONS IN MM.

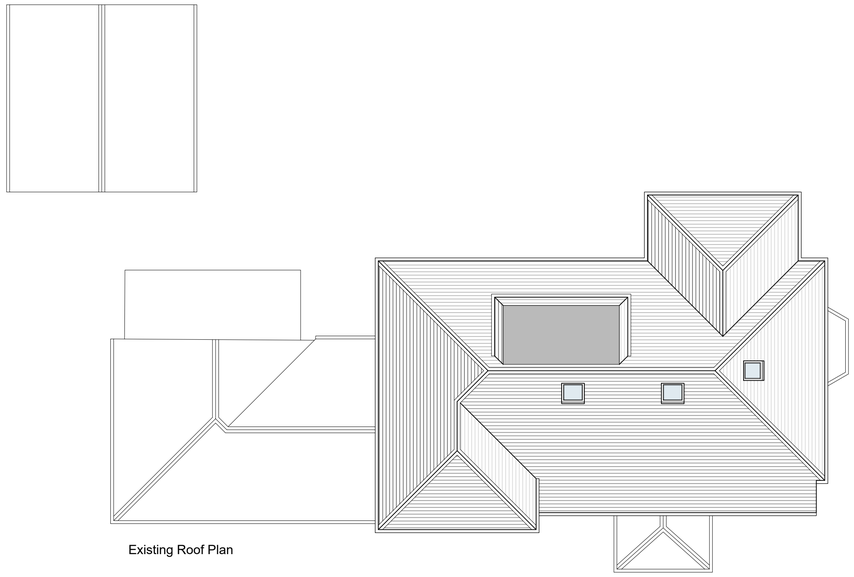

Existing Roof Plan

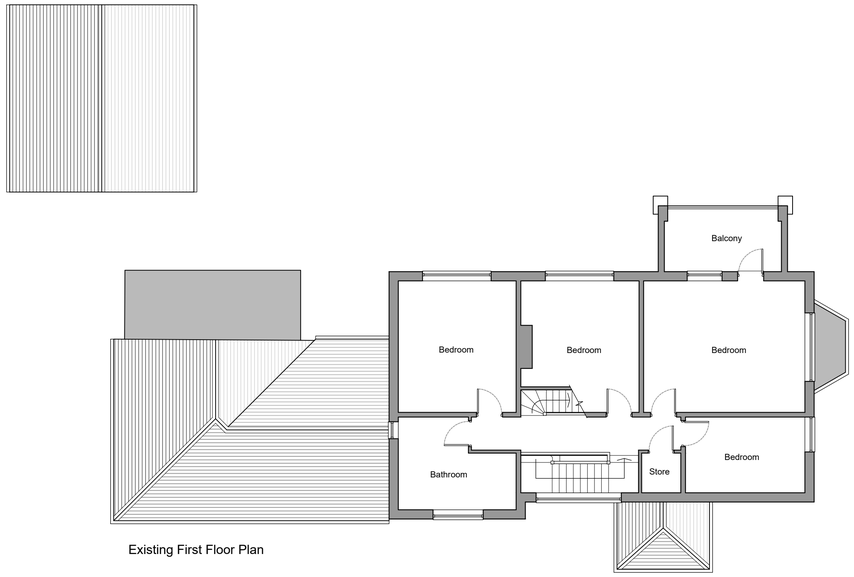

Existing First Floor Plan

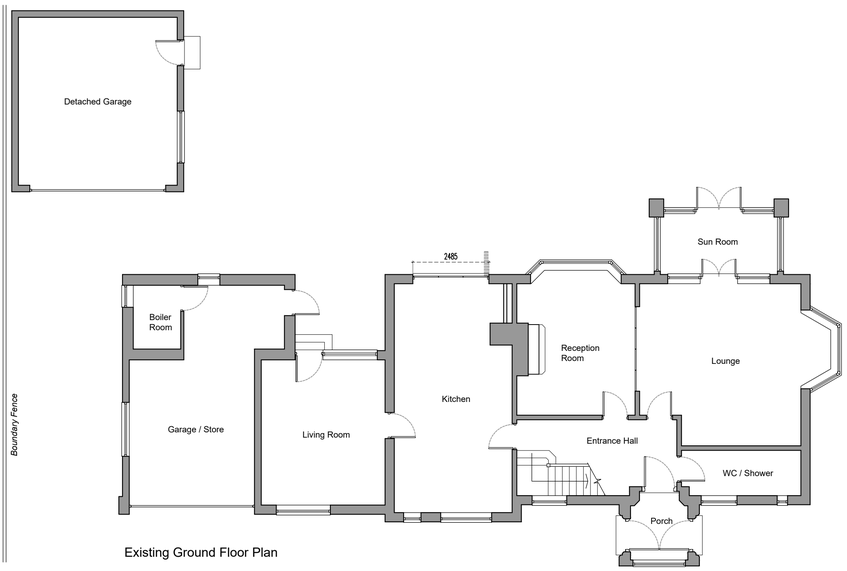

Existing Ground Floor Plan




Existing Front Elevation



Existing South Elevation




Existing Rear Elevation

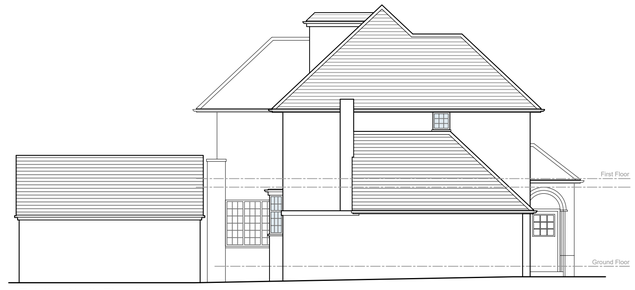

Existing North Elevation

Existing Detached Garage

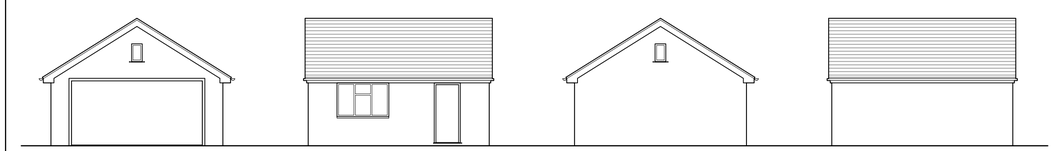

Existing Front Elevation | Existing South Elevation | Existing Rear Elevation | Existing North Elevation

Rev	Ammendment	Date
-	-	-

NK ARCHITECTS

t 0161 8501045
m 07814 024033
e nadir@nk-architects.com
w www.nk-architects.com

PROJECT:
2 STOREY EXTENSION TO DETACHED DWELLING

ADDRESS:
LINGERFIELDS, SUNBANK LANE

DRG:
EXISTING PLANS AND ELEVATIONS

DRG STATUS:
PLANNING SUBMISSION

DATE: April 2026 | DRAWN: ANK
SCALE: 1:100 | CHECKED: ANK
SIZE: A1 | DRG NO: 664.01

COPYRIGHT © 2007 NK ARCHITECTS (MCR) LIMITED. ALL RIGHTS RESERVED.
REFER TO DIMENSIONS AND DO NOT SCALE.