



GA Existing Rear Elevation
Scale 1:50 @ A2

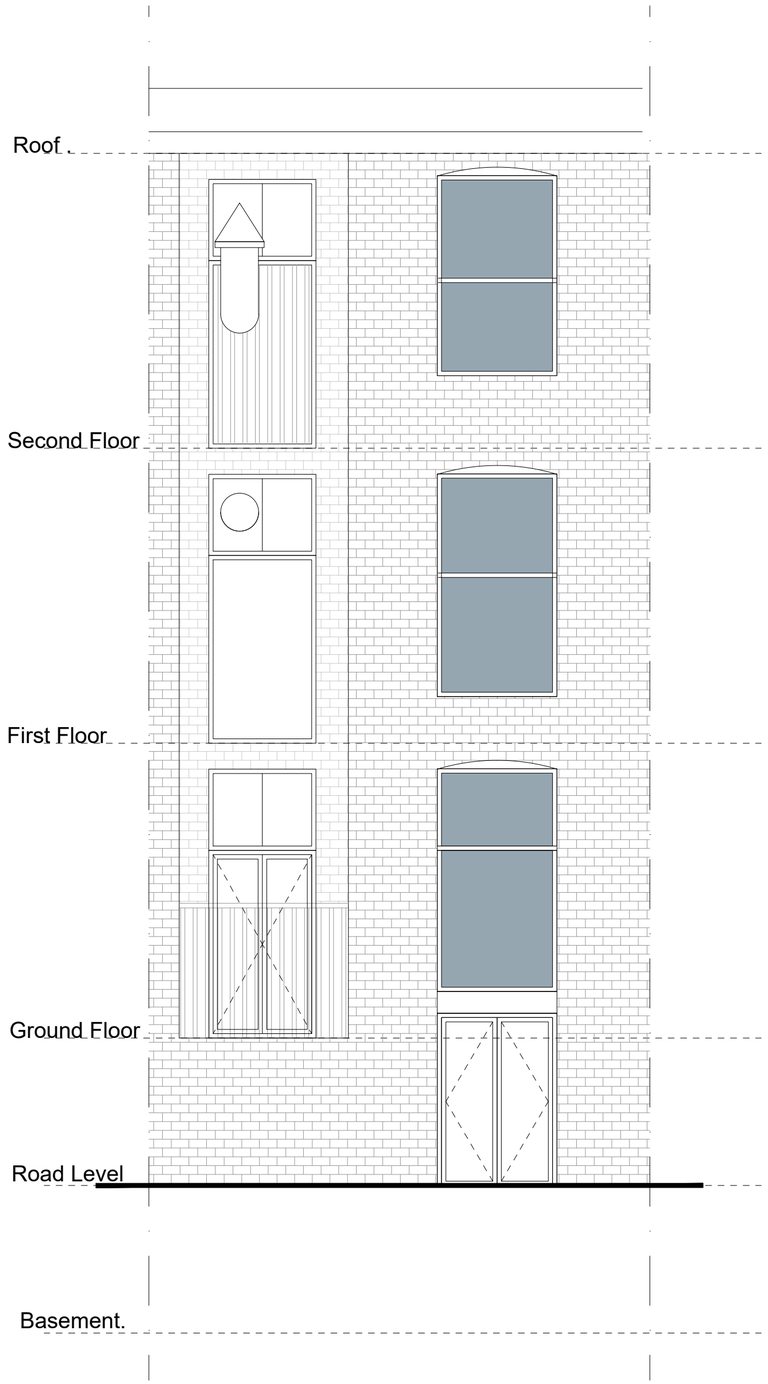

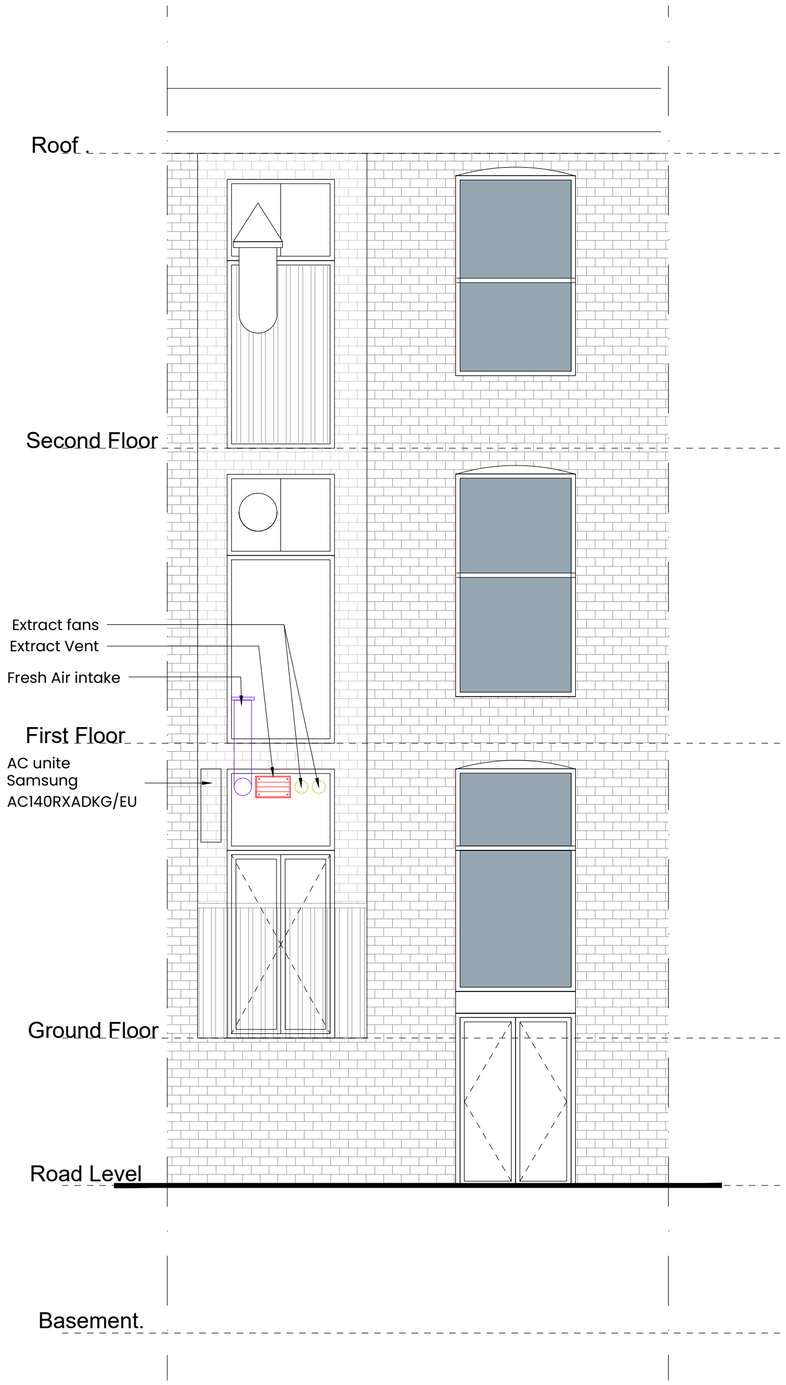

GA Proposed Rear Elevation
Scale 1:50 @ A2

General Notes:

All site dimensions shall be verified by the Contractor on site prior to commencing any works.

Design intent drawing only. Construction to comply with latest building regulation requirements.

This drawing is the property of "Studio Tashkeel Architecture Ltd." and copyright is reserved by them. The drawing is not to be copied or disclosed by or to any unauthorised persons without the prior written consent of Studio Tashkeel Architecture Ltd.

Rev	Description	Date	Dr by	App by
/	First Issue	26/5/26	MS	MK

STUDIO **TASHKEEL**
ARCHITECTURE LTD.
1-3 Ashton Lane,
Sale M33 6WT
United Kingdom

T +44(0)1615465395
E info@StudioTashkeel.com
www.studiotashkeel.com

client name			
Kathy Yingyue Cui			
project			
44-46 Faulkner Street, Manchester			
drawing			
GA Existing Front and Rear Elevations			
project number		**scale**	
24_055		1:50 @ A2	
drawing number	**rev**	**issue status**	
PL_101	/	Planning	

This drawing is to be read in conjunction with all related drawings. All dimensions must be checked and verified on site before commencing any work or producing shop drawings.The originator should be notified immediately of any discrepancy. This drawing is copyright and remains the property of Studio Tashkeel Architecture Ltd.