
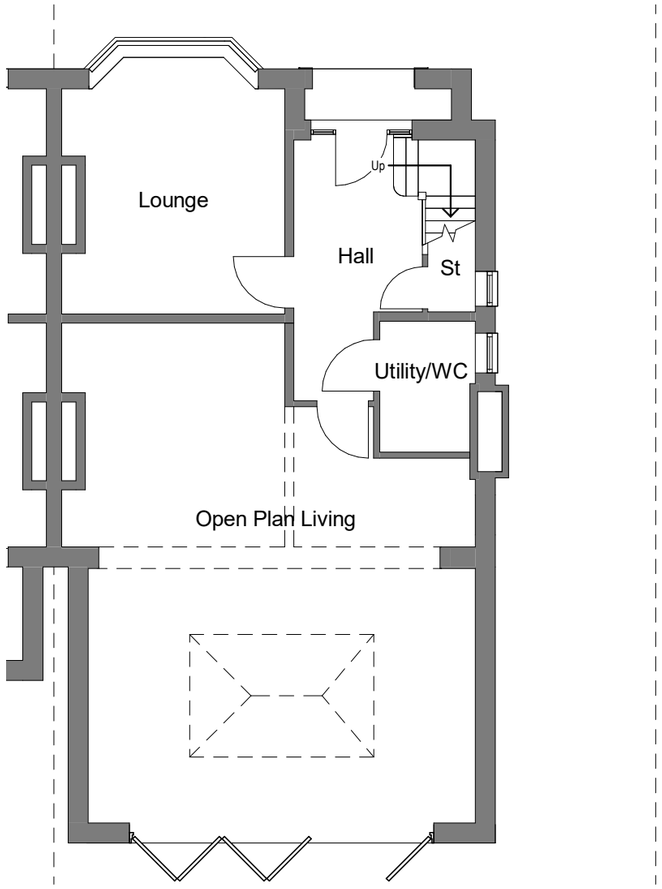


Ground Floor Plan

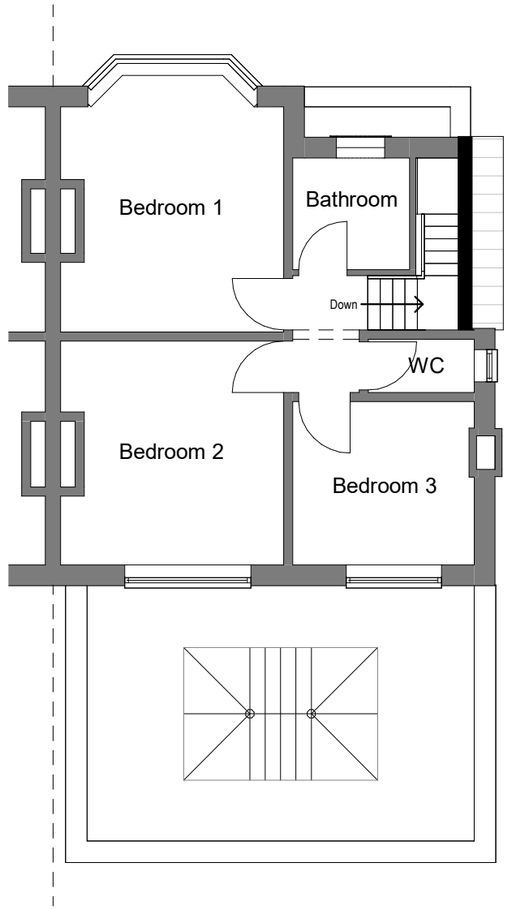

First Floor Plan

house. make your dream home a reality.
www.house-architects.co.uk
t: 0151 541 7267
m: 07498512836
e: catherine@house-architects.co.uk

Notes:

© House Architects Ltd. 2020. All rights reserved. This drawing must not be reproduced without permission. Do not scale from this drawing. All dimensions are in millimeters unless otherwise stated. Any discrepancies should be reported to the Architect. NB. Contractor much check and confirm all dimensions on site prior to manufacture. Design consultation drawings are not suitable for Planning or Building Regulations applications. Client and Contractor to ensure that structural design has been approved by a Building Inspector and works in general to be approved by a Building Inspector.

Stage: Planning		**Client:** Jeanette White				
Title: Existing Plans		**Project:** 13 Wingate Drive, M20 2RT				
0 10 20 30	**Scale:** 1 : 100	**Date:** 13/05/2026	**Drawn:** ETC	**Job no:** H121	**No:** EX-03	**Rev:**




Front Elevation



Side Elevation



Rear Elevation

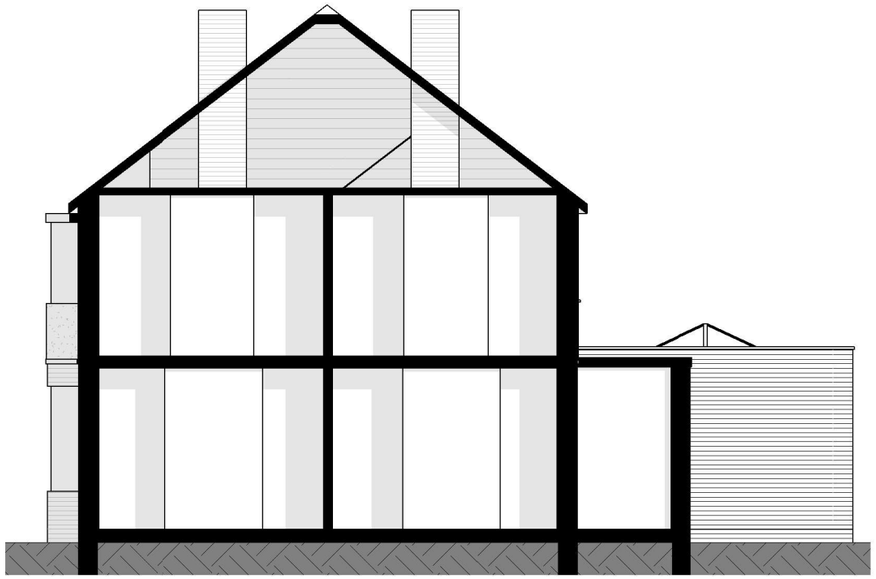

Side Elevation (party wall)


house. make your dream home a reality.

www.house-architects.co.uk
t: 0151 541 7267
m: 07498512836
e: catherine@house-architects.co.uk


Notes:

© House Architects Ltd. 2020. All rights reserved. This drawing must not be reproduced without permission. Do not scale from this drawing. All dimensions are in millimeters unless otherwise stated. Any discrepancies should be reported to the Architect. NB.
Contractor much check and confirm all dimensions on site prior to manufacture. Design consultation drawings are not suitable for Planning or Building Regulations applications. Client and Contractor to ensure that structural design has been approved by a Building Inspector and works in general to be approved by a Building Inspector.

Stage: Planning			**Client:** Jeanette White			
Title: Existing Elevations			**Project:** 13 Wingate Drive, M20 2RT			
0 10 20 30	**Scale:** 1 : 100	**Date:** 13/05/2026	**Drawn:** ETC	**Job no:** H121	**No:** EX-04	**Rev:**

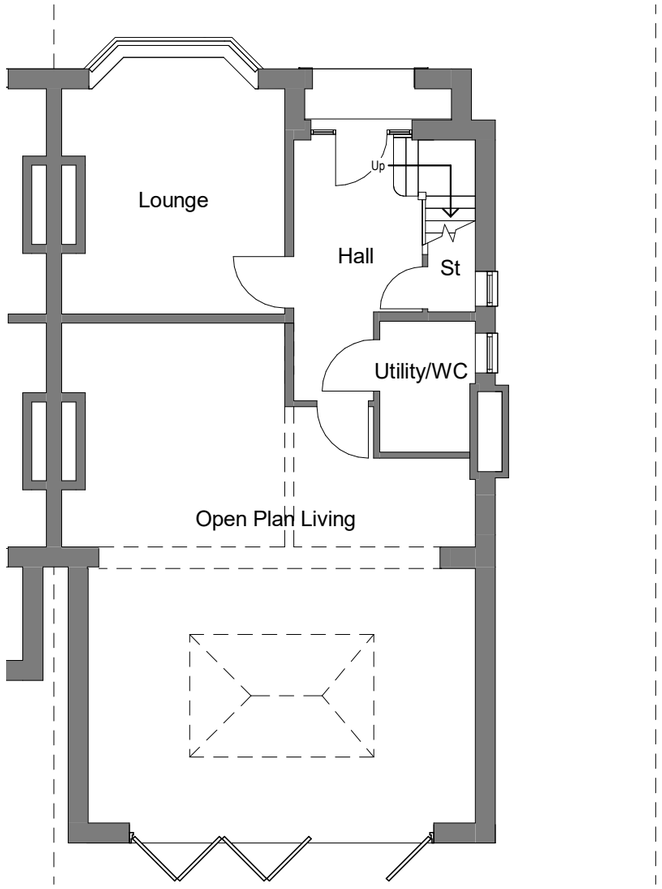

Ground Floor Plan

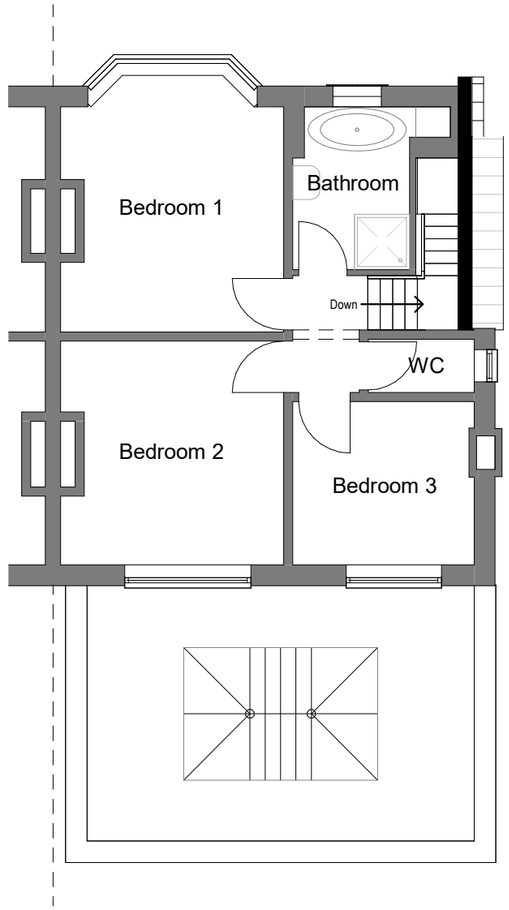


First Floor Plan

house. make your dream home a reality.
www.house-architects.co.uk
t: 0151 541 7267
m: 07498512836
e: catherine@house-architects.co.uk


Notes:

© House Architects Ltd. 2020. All rights reserved. This drawing must not be reproduced without permission. Do not scale from this drawing. All dimensions are in millimeters unless otherwise stated. Any discrepancies should be reported to the Architect. NB. Contractor much check and confirm all dimensions on site prior to manufacture. Design consultation drawings are not suitable for Planning or Building Regulations applications. Client and Contractor to ensure that structural design has been approved by a Building Inspector and works in general to be approved by a Building Inspector.

Stage: Planning		**Client:** Jeanette White				
Title: Proposed Plans		**Project:** 13 Wingate Drive, M20 2RT				
0 10 20 30	**Scale:** 1 : 100	**Date:** 17/05/2026	**Drawn:** ETC	**Job no:** H121	**No:** PL-03	**Rev:**

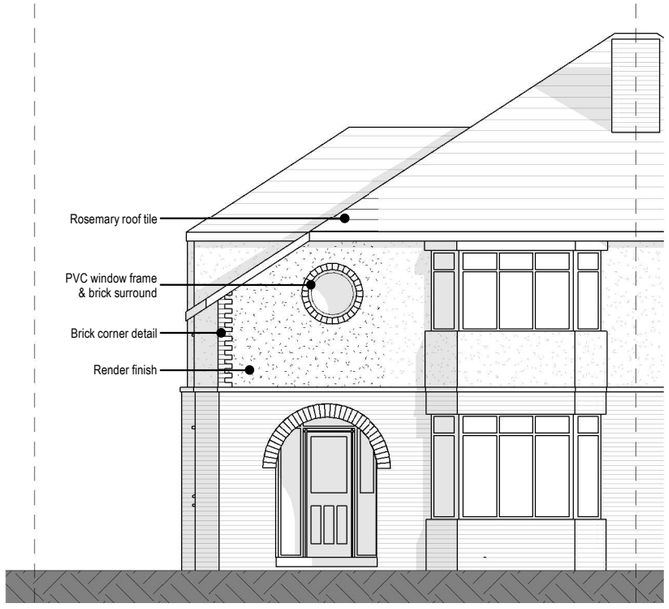


Front Elevation

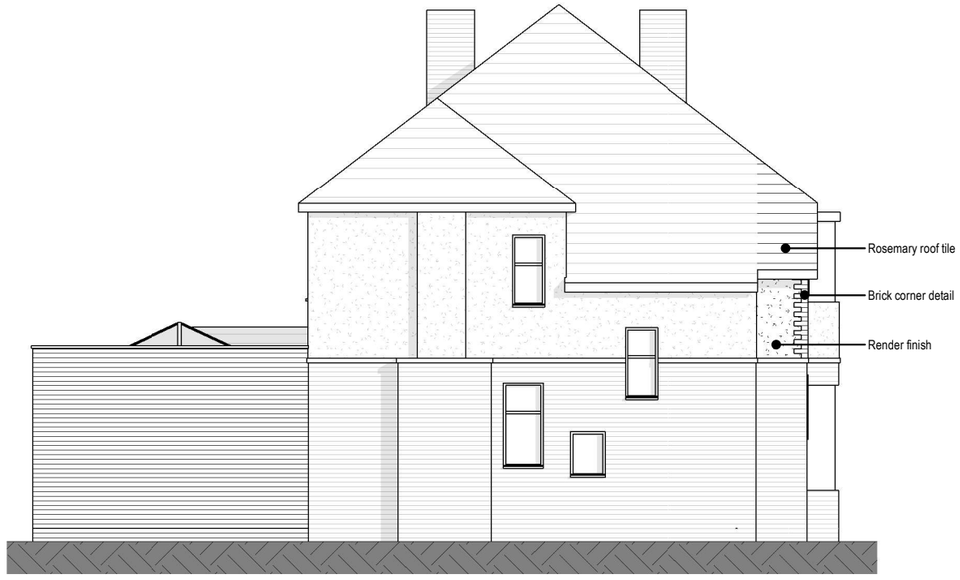

Side Elevation



Rear Elevation

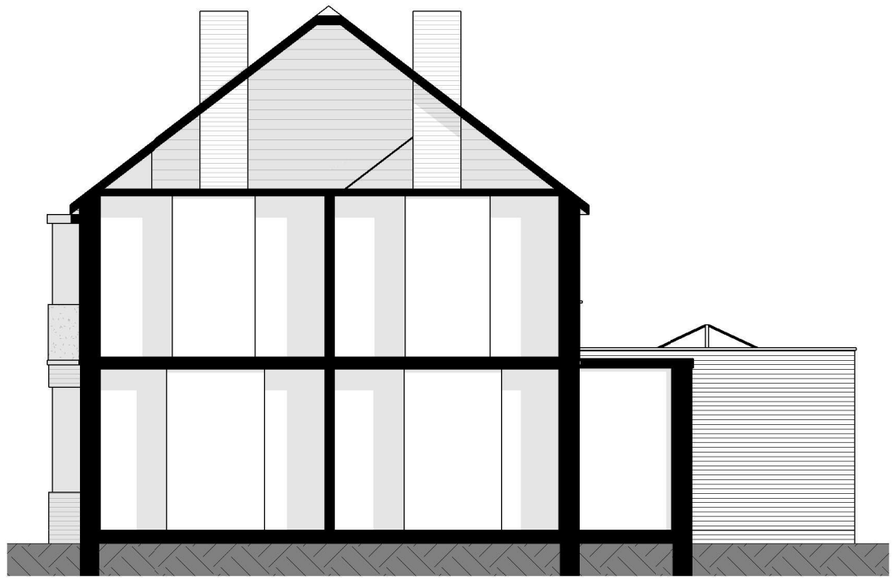

Side Elevation (party wall)


house. make your dream home a reality.

www.house-architects.co.uk
t: 0151 541 7267
m: 07498512836
e: catherine@house-architects.co.uk


Notes:

© House Architects Ltd. 2020. All rights reserved. This drawing must not be reproduced without permission. Do not scale from this drawing. All dimensions are in millimeters unless otherwise stated. Any discrepancies should be reported to the Architect. NB.
Contractor much check and confirm all dimensions on site prior to manufacture. Design consultation drawings are not suitable for Planning or Building Regulations applications. Client and Contractor to ensure that structural design has been approved by a Building Inspector and works in general to be approved by a Building Inspector.


Stage: Planning			Client: Jeanette White				
Title: Proposed Elevations			Project: 13 Wingate Drive, M20 2RT				
0 10 20 30	Scale: 1 : 100	Date: 17/05/2026	Drawn: ETC	Job no: H121	No: PL-04	Rev:	

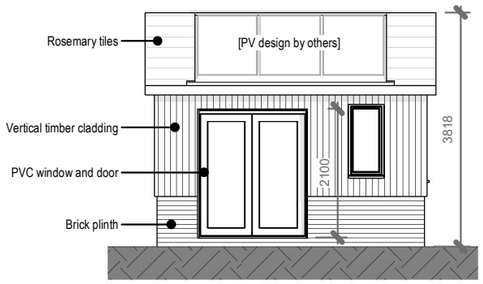


Front Elevation

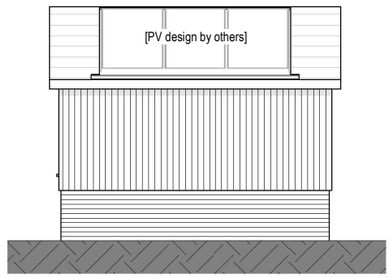


Rear Elevation

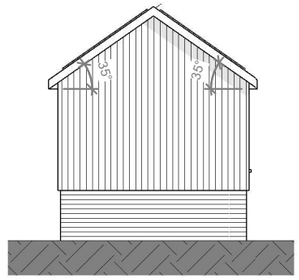


Side Elevation 1

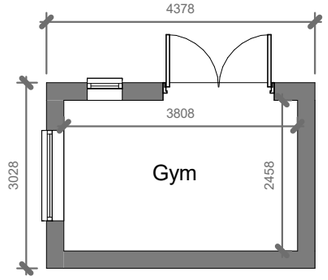

Floor Plan

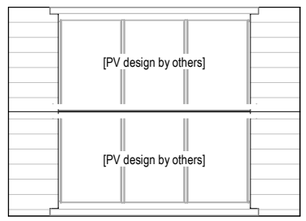

Roof Plan

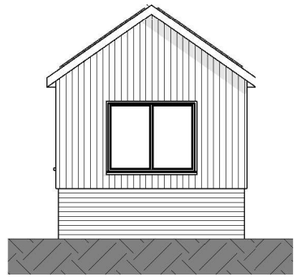


Side Elevation 2

house. make your dream home a reality.
www.house-architects.co.uk
t: 0151 541 7267
m: 07498512836
e: catherine@house-architects.co.uk


Notes:

© House Architects Ltd. 2020. All rights reserved. This drawing must not be reproduced without permission. Do not scale from this drawing. All dimensions are in millimeters unless otherwise stated. Any discrepancies should be reported to the Architect. NB.
Contractor much check and confirm all dimensions on site prior to manufacture. Design consultation drawings are not suitable for Planning or Building Regulations applications. Client and Contractor to ensure that structural design has been approved by a Building Inspector and works in general to be approved by a Building Inspector.

Stage: Planning		**Client:** Jeanette White				
Title: Outbuilding Plans & Elevations		**Project:** 13 Wingate Drive, M20 2RT				
0 10 20 30	**Scale:** 1 : 100	**Date:** 17/05/2026	**Drawn:** ETC	**Job no:** H121	**No:** PL-05	**Rev:**

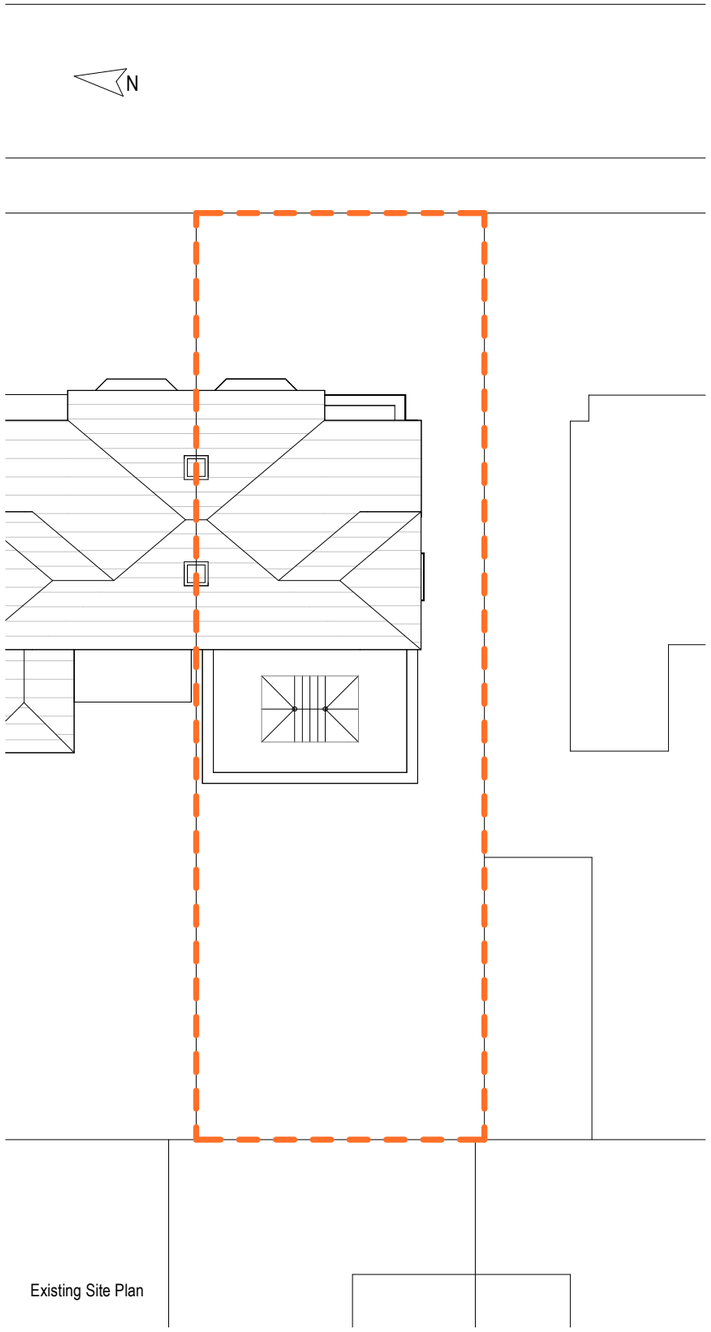

Existing Site Plan

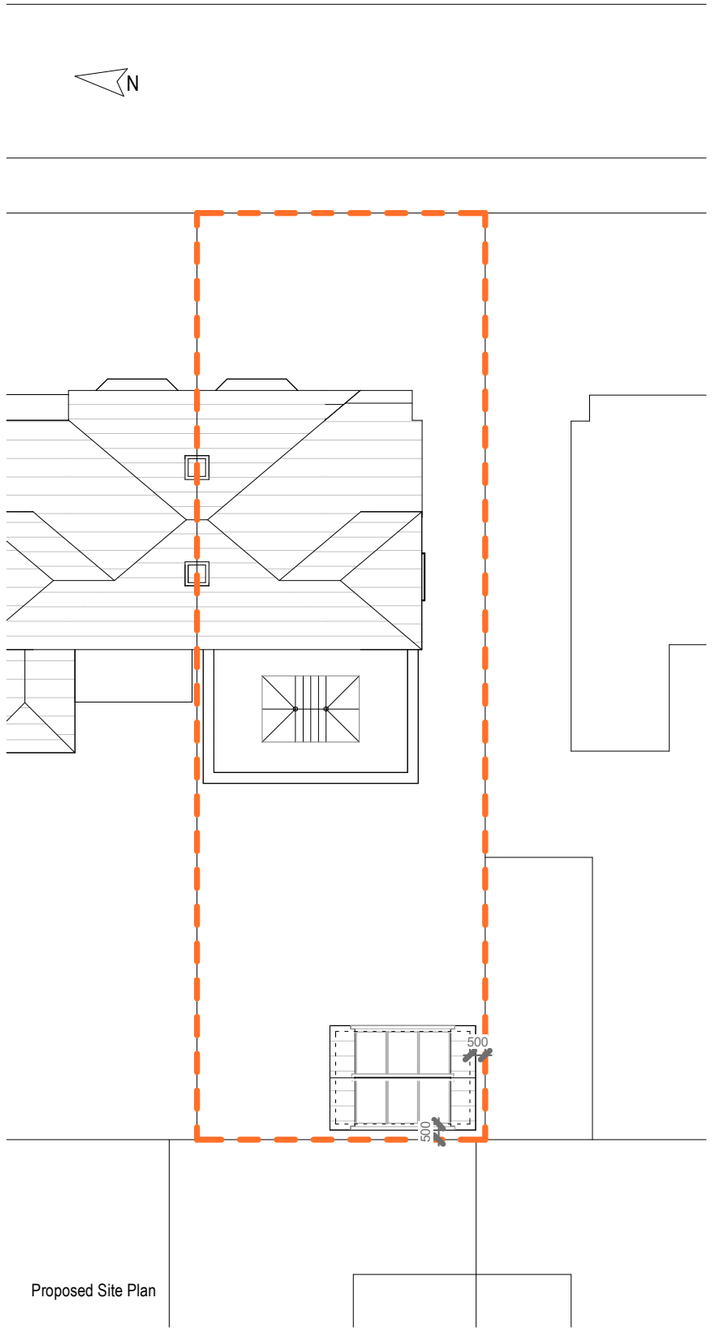

Proposed Site Plan

house. make your dream home a reality.

www.house-architects.co.uk
t: 0151 541 7267
m: 07498512836
e: catherine@house-architects.co.uk

Notes:

© House Architects Ltd. 2020. All rights reserved. This drawing must not be reproduced without permission. Do not scale from this drawing. All dimensions are in millimeters unless otherwise stated. Any discrepancies should be reported to the Architect. NB.
Contractor much check and confirm all dimensions on site prior to manufacture. Design consultation drawings are not suitable for Planning or Building Regulations applications. Client and Contractor to ensure that structural design has been approved by a Building Inspector and works in general to be approved by a Building Inspector.

Stage: Planning			**Client:** Jeanette White			
Title: Site / Block Plans			**Project:** 13 Wingate Drive, M20 2RT			
0 10 20 30	**Scale:** 1 : 200	**Date:** 17/05/2026	**Drawn:** ETC	**Job no:** H121	**No:** SP-02	**Rev:**