


Notes:

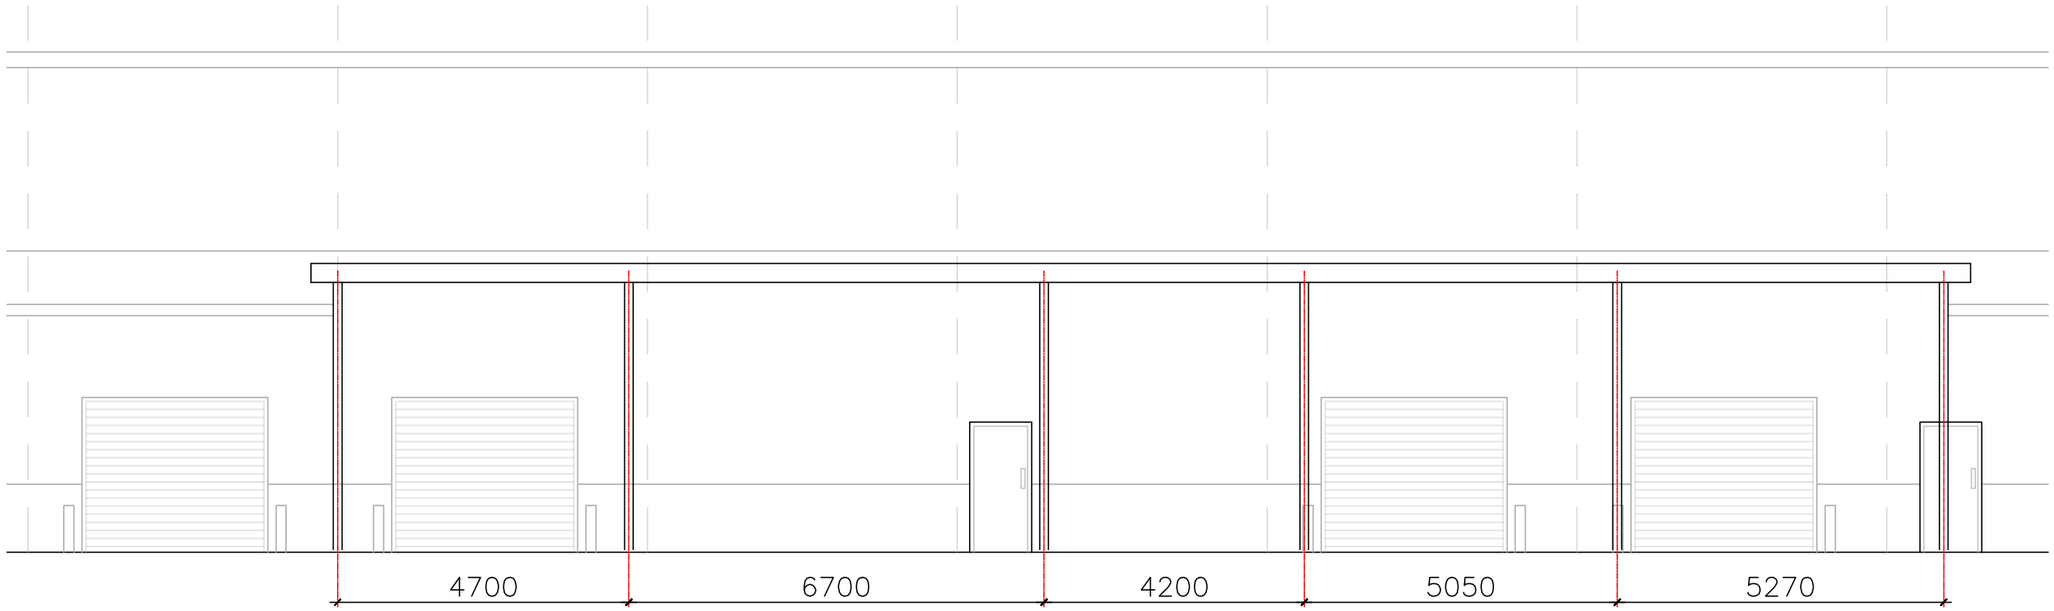


FRONT (WEST ELEVATION)
SCALE 1:50

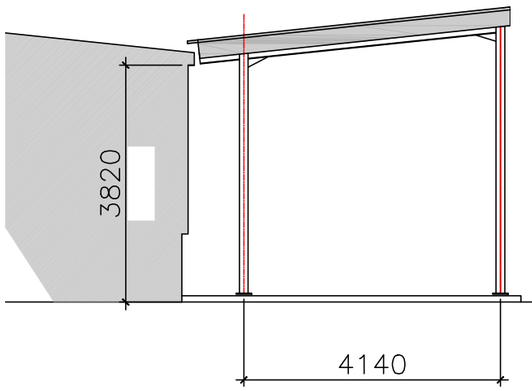

SIDE (NORTH ELEVATION)
SCALE 1:50

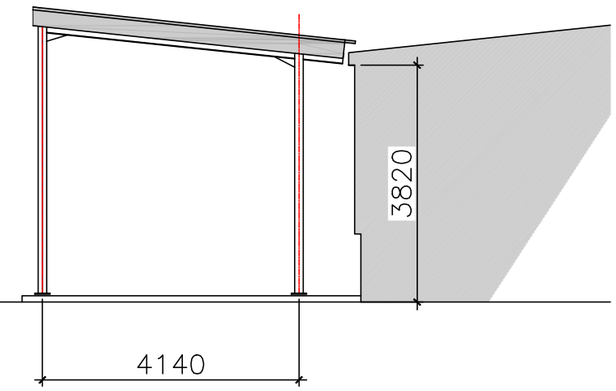

SIDE (SOUTH ELEVATION)
SCALE 1:50

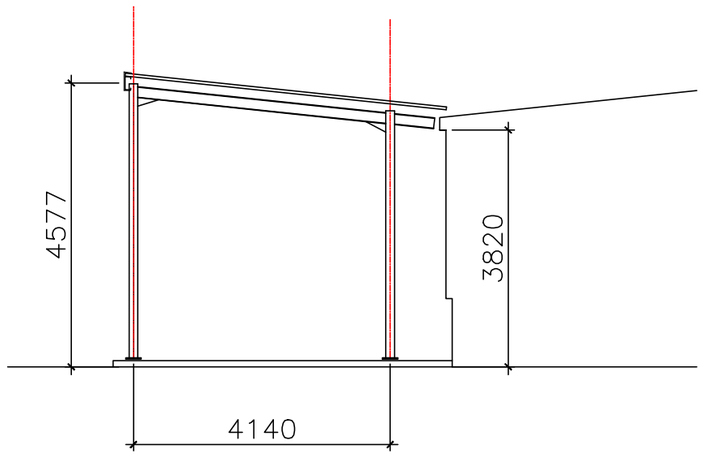

SECTION
SCALE 1:50

SCALED @ A1
SCALE DOUBLED AT A3

0 MTRS 10

B			

PLANNING

gsm industrial

REV:	DESCRIPTION:	BY:	DATE:
STATUS:			

CLIENT:
J & B WILDE
NEW SMITHFIELD MARKET
OPENSHAW
MANCHESTER

SITE:
UNIT 8
NEW SMITHFIELD MARKET

TITLE:
PROPOSED PLANS

SCALE AT A1:	DATE:	DRAWN:	CHECKED:
AS SHOWN	APRIL 26	BWM	
PROJECT NO:	DRAWING NO:		REVISION:
	05		