Note: This drawing is to be used for 'G.A Floor Plan' purposes only

This drawing to be read in conjunction with Portakabin Limited drawing numbers:

PTK-A1-00-D-A-1201 - Partition Construction Plan
PTK-A1-00-D-A-1401 - Fire Strategy Appraisal
PTK-A1-00-D-A-1501 - Acoustic Strategy
PTK-A1-00-D-A-1803 - Proposed Site Plan
PTK-A1-00-D-A-2001 - G.A Elevations


This drawing is to be read in conjunction with all relevant M&E Consultant detail design drawings and specifications

Room Schedule

Room Number	Room Name	Room Area
001	Plant	2.6 m²
002	WC	2.3 m²
003	WC	2.3 m²
004	WC	2.3 m²
005	Acc. WC / Shower	6.7 m²
006	Kitchen	10.6 m²
007	Corridor 1	27.0 m²
008	Store	3.3 m²
009	Art Room	10.7 m²
010	Staff Room / Office	12.9 m²
011	Main Hall	84.1 m²
012	Meeting Room 1	8.4 m²
013	Corridor 2	5.4 m²
014	Cleaners / Store	3.7 m²
015	WC	2.3 m²

Module Schedule

Model	Module Width	Module Length	Module Height	Column Size	Qty
UK073	3302	7430	4081	100	5
UK123	3302	12234	4081	100	2
Grand total					7

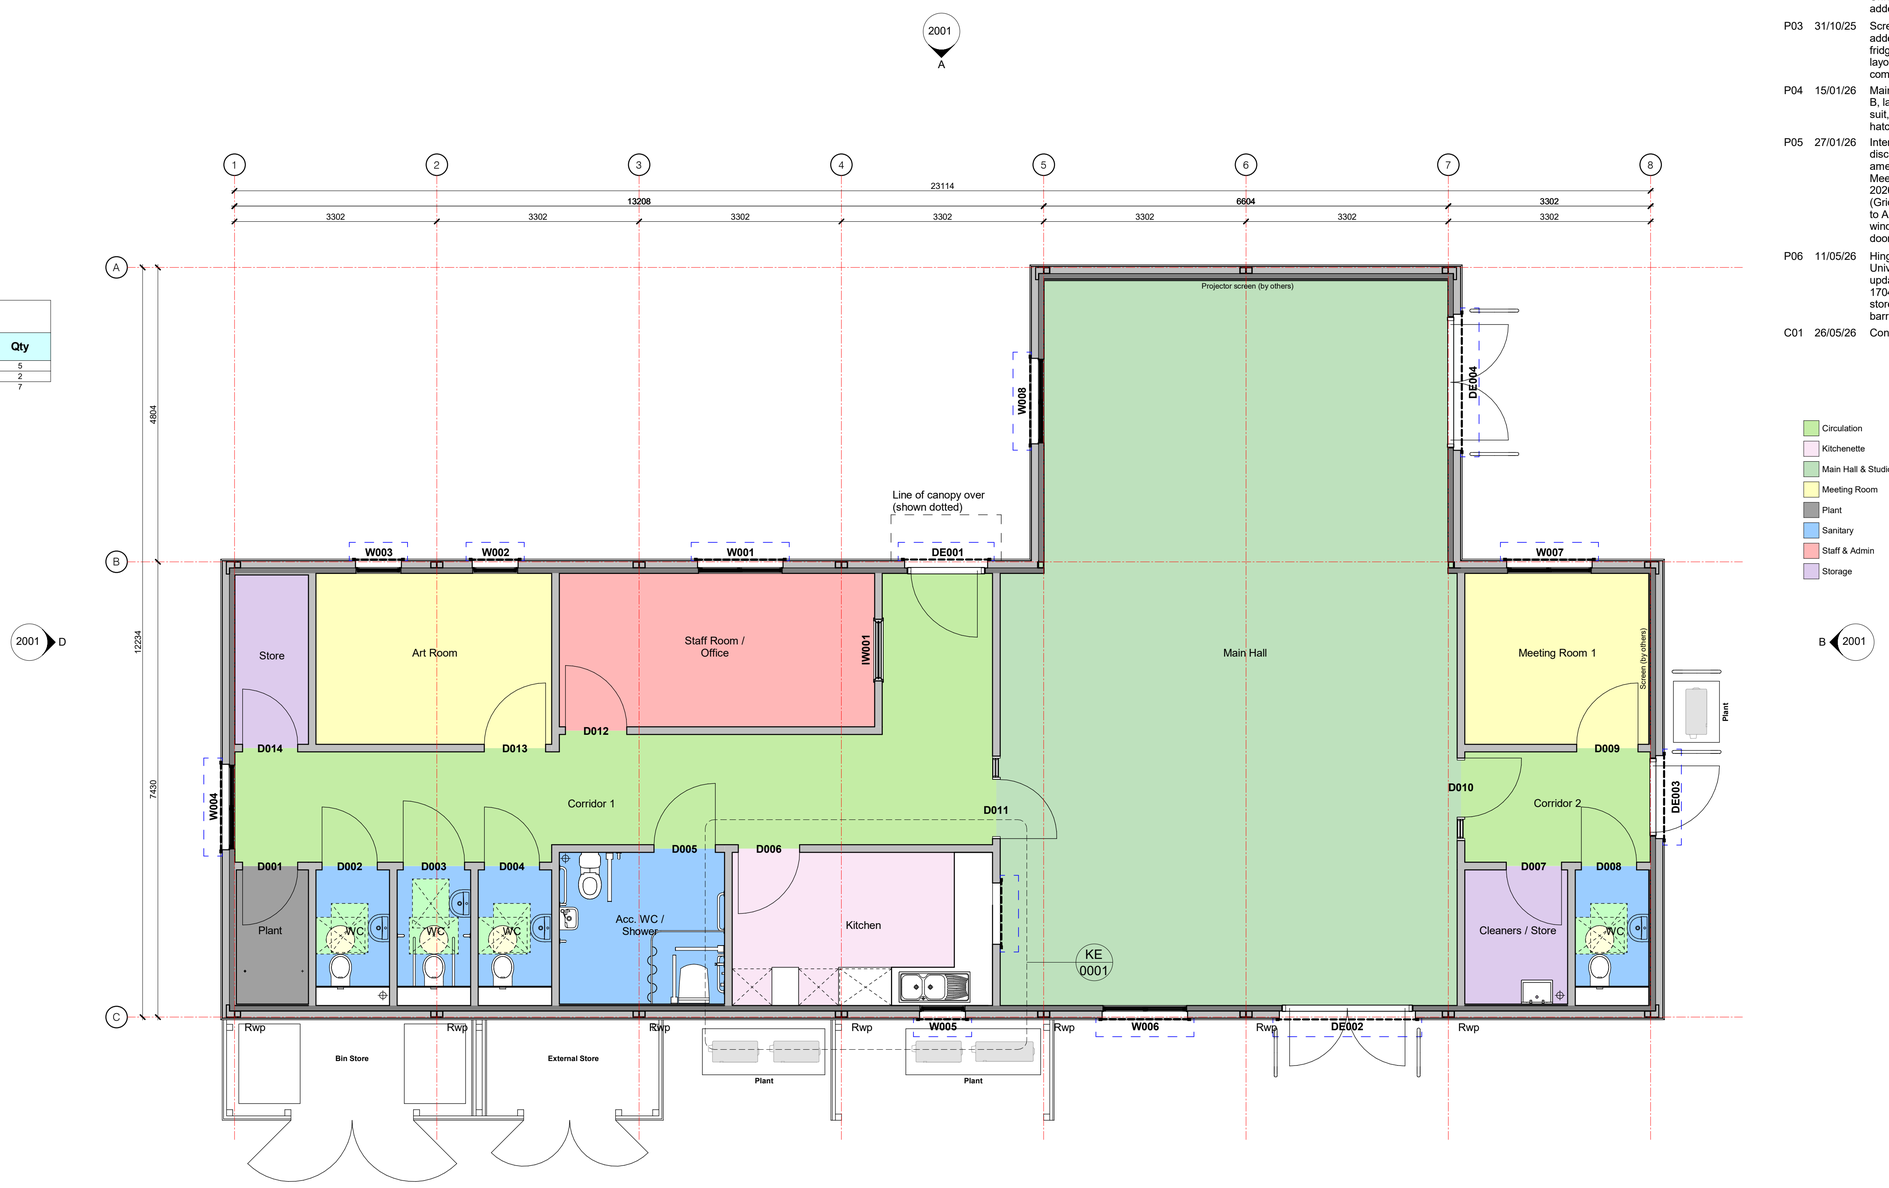

Ground Floor Plan

1 : 50

GIFA = 194.58m²

Circulation
Kitchenette
Main Hall & Studios
Meeting Room
Plant
Sanitary
Staff & Admin
Storage

1:50 0 1 2 3 4 5 m

Copyright Portakabin Limited 2025.

Porta and Portakabin are registered trademarks.

This drawing is the property of Portakabin Limited. It must not be copied, reproduced or divulged to anyone without written permission.

Do not scale off this drawing. All discrepancies to be reported to Portakabin Limited.

Rev:	Date:	Description:	By:	Chk:
P01	24/06/25	First Issue	MC	SPM
P02	23/10/25	Elevations removed, dwg scale increased to 1:50, dwg title amended, reference notation updated, reference notation added, door/window numbers added, full height lining indicated to external wall within Plant, Cleaners, Acc WC/Shower & Store, Kitchen worktop arrangement amended, IPS indicated to Universal WC's, plant/bin store enclosure added, general dwg update	MC	SPM
P03	31/10/25	Screen/projector screen (by others) annotation added to Main Hall/Meeting Room 3, cooker & fridge/freezer spaces indicated to Kitchen layout to accord with interiors meeting comments	MC	SPM
P04	15/01/26	Main Entrance DE001 relocated onto Gridline B, layout & door/window numbers amended to suit, plant enclosure depth increased, kitchen hatch location amended	MC	SPM
P05	27/01/26	Internal layout updated to suit meeting discussions 20th January 2026, room names amended to suit, internal door omitted to Meeting Room 1 to suit T&T email 21st January 2026, external window added to Main Hall (Gridline 5), 2no Type EW02 windows indicated to Art Room in lieu of 1no EW01, internal window added to Staff Room / Office, internal door/external window numbers adjusted to suit	MC	SPM
P06	11/05/26	Hinged grab rails indicated to Type A Ambulant Universal WC, condenser nos/arrangement updated to suit LP Swift dwg no 17043-SCL-XX-00-DR-M-0001 (P01), external store size reduced and additional door guard barriers added to suit, SVP locations amended	MC	SPM
C01	26/05/26	Construction Issue	MC	SPM

Portakabin

Status: C1
Purpose Of Issue: Construction Issue
Client: **Turner & Townsend**
Project: YIF 22 Field of Os
Title: G.A Floor Plan

Scale @ A1:	Date:	Drawn By:	Checked By:
1 : 50	24/06/25	MC	SPM

Opportunity Number: OPP1374277
Project Number: 17043
Document Number: **PTK - A1 - 00 - D - A - 1001**
Rev: **C01**