

Notes:


1.

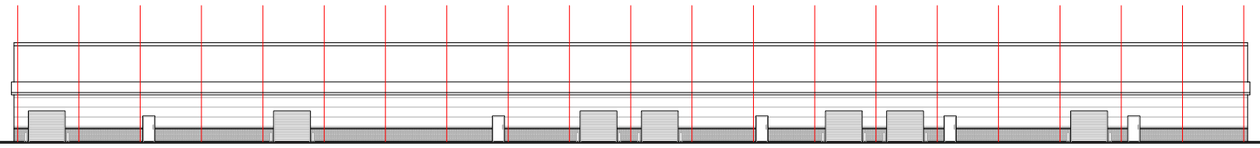


FRONT (WEST) ELEVATION
SCALE 1:500

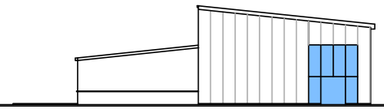


SOUTH ELEVATION
SCALE 1:500

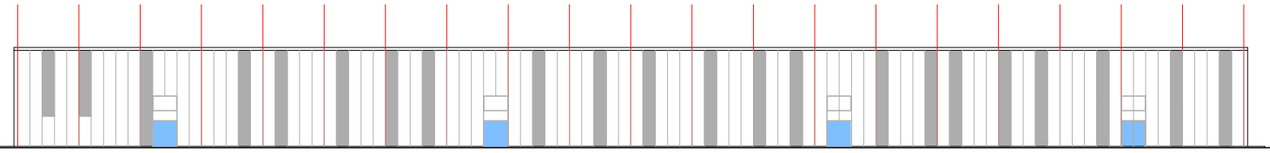


REAR (EAST) ELEVATION
SCALE 1:500

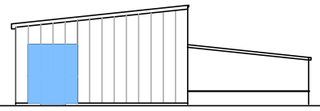


NORTH ELEVATION
SCALE 1:500

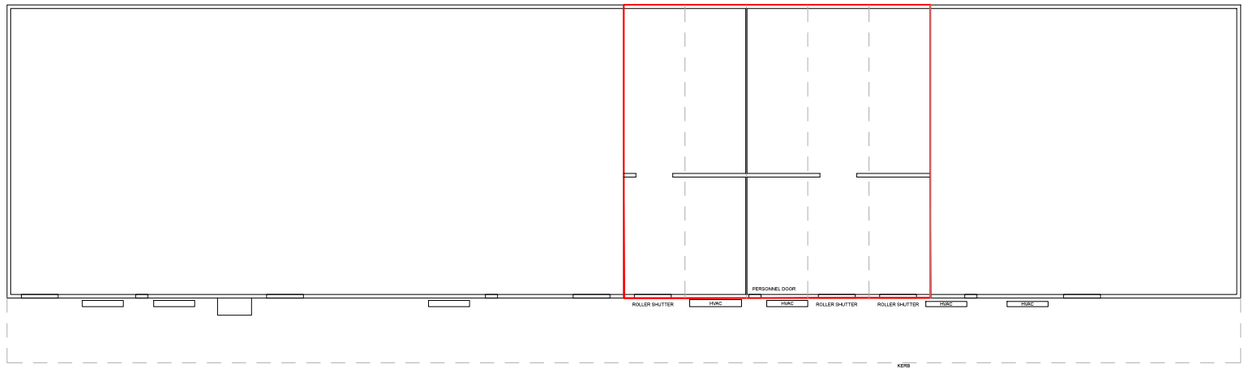

FLOOR PLAN
SCALE 1:500

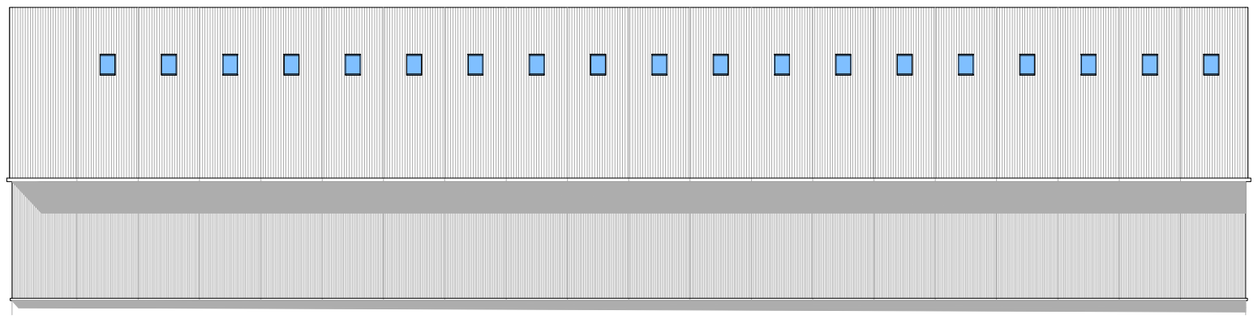

ROOF PLAN
SCALE 1:500

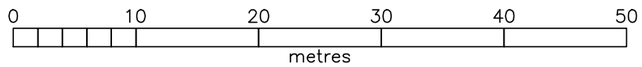

SCALED @ A3

REV:	DESCRIPTION:	BY:	DATE:
STATUS:	PLANNING		

CLIENT: J & B WILDE
NEW SMITHFIELD MARKET
OPENSHAW

ARCHITECT:

SITE: UNIT 8
NEW SMITHFIELD MARKET

TITLE: EXISTING PLANS

SCALE AT A3:	DATE:	DRAWN:	CHECKED:
AS SHOWN	APRIL 26	BM	
PROJECT NO:	DRAWING NO:		REVISION:
	04		