


Notes:

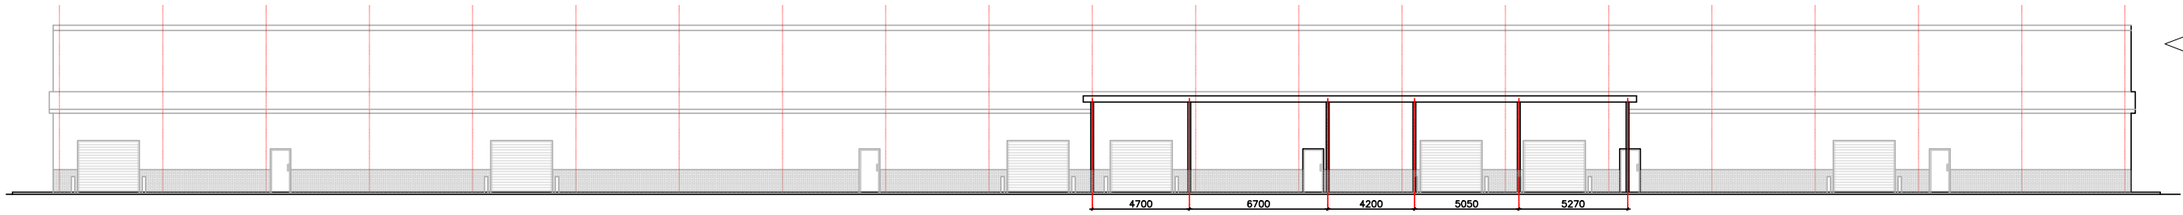

FRONT ELEVATION
SCALE 1:100

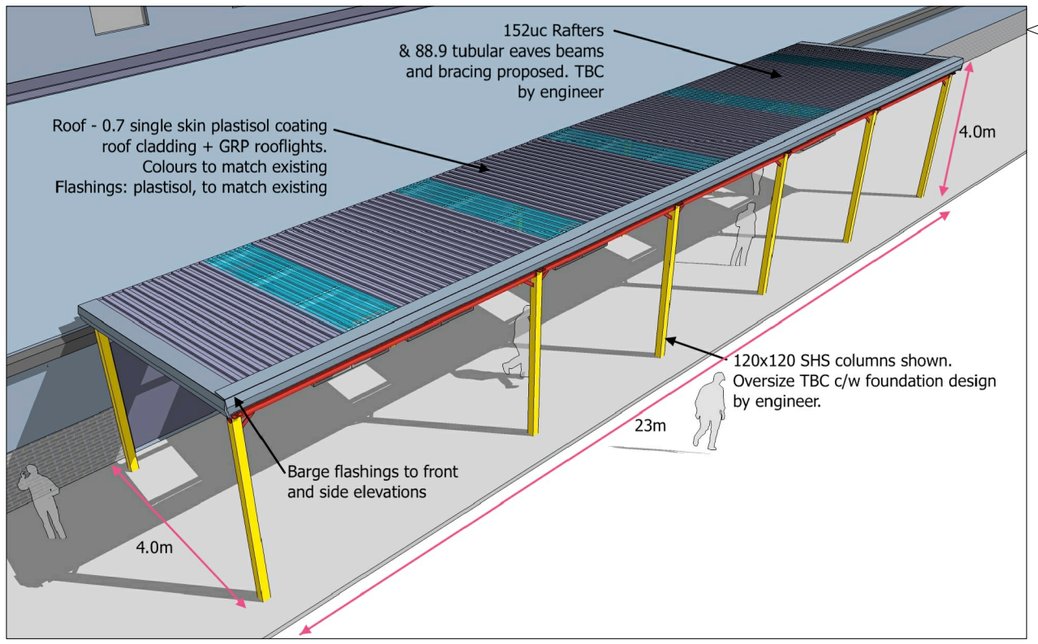

ISO N/WEST
SCALE 1:50

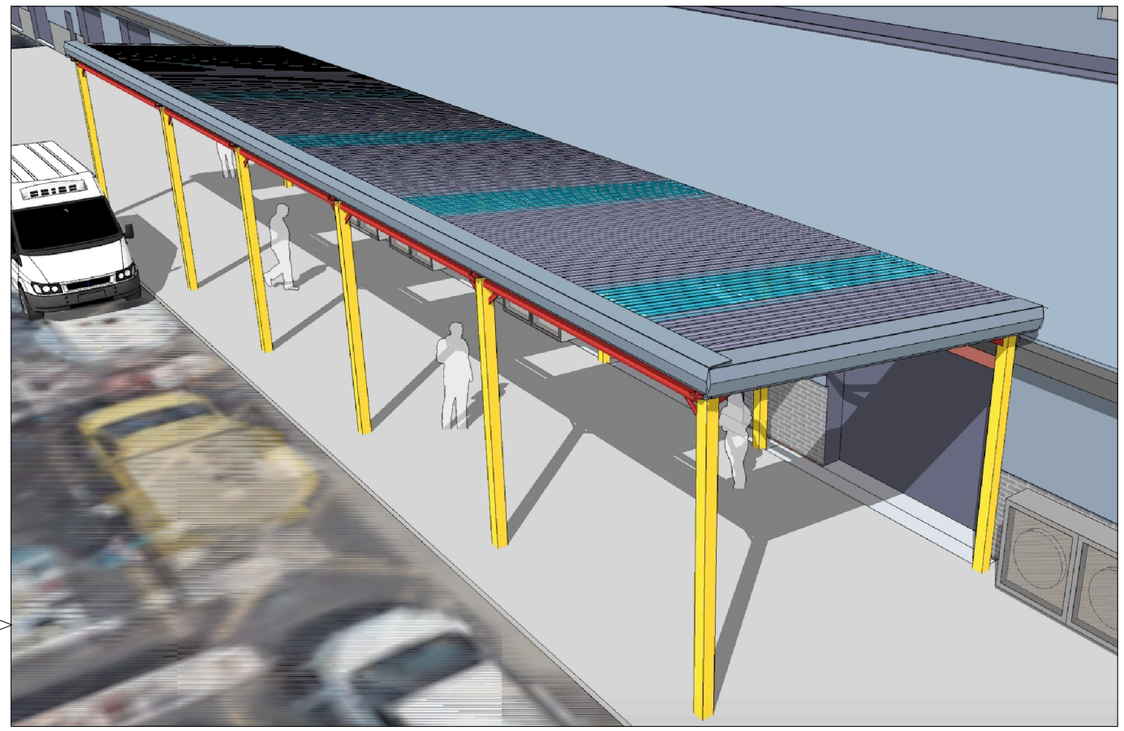

ISO S/WEST
SCALE 1:50



ISO FRONT IEW
SCALE 1:50

B			

PLANNING

gsm industrial

REV:	DESCRIPTION:	BY:	DATE:
STATUS:			

CLIENT:
J & B WILDE
NEW SMITHFIELD MARKET
OPENSHAW
MANCHESTER

SITE:
UNIT 8
NEW SMITHFIELD MARKET

TITLE:
PROPOSED PLANS
ISOMETRIC

SCALE AT A1:	DATE:	DRAWN:	CHECKED:
AS SHOWN	APRIL 26	BWM	
PROJECT NO:	DRAWING NO:		REVISION:
	06		

0 MTRS 10

SCALED @ A1
SCALE DOUBLED AT A3