Note: This drawing is to be used for 'G.A Elevations' purposes only

This drawing to be read in conjunction with Portakabin Limited drawing numbers:

PTK-A1-00-D-A-1001 - G.A Floor Plan
PTK-A1-00-D-A-1201 - Partition Construction Plan
PTK-A1-00-D-A-1401 - Fire Strategy Appraisal
PTK-A1-00-D-A-1501 - Acoustic Strategy
PTK-A1-00-D-A-1803 - Proposed Site Plan

This drawing is to be read in conjunction with all relevant M&E Consultant detail design drawings and specifications


Copyright Portakabin Limited 2025.

Porta and Portakabin are registered trademarks.


This drawing is the property of Portakabin Limited. It must not be copied, reproduced or divulged to anyone without written permission.

Do not scale off this drawing. All discrepancies to be reported to Portakabin Limited.

Rev:	Date:	Description:	By:	Chk:
P01	22/10/25	First Issue	MC	SPM
P02	15/01/26	Updated to accord with latest G.A Plan (PTK-A1-00-D-A-1001 revision P04), PV roof panels indicated, external bin store/plant enclosures etc. (shown dotted) for clarity, vent grilles added to accord with LP Swift dwg no C2383-LPS-00-00-DR-M-5701-P02, ground levels adjusted following receipt of flood risk assessment	MC	SPM
P03	27/01/26	Updated to accord with latest G.A Plan (PTK-A1-00-D-A-1001 revision P05)	MC	SPM
P04	11/05/26	Updated to accord with latest G.A Plan (PTK-A1-00-D-A-1001 revision P06), external vents updated to accord with LP Swift dwg no 17043-SCL-XX-ZZ-DR-M-0012 (P01)	MC	SPM
C01	26/05/26	Construction Issue	MC	SPM

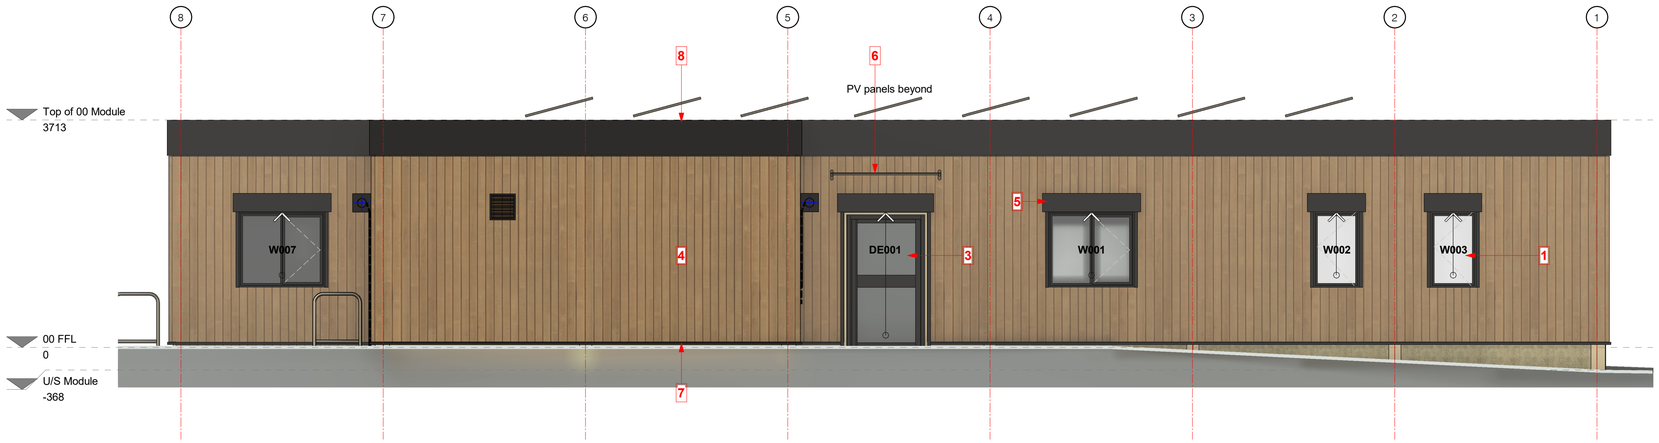

Elevation A
1 : 50

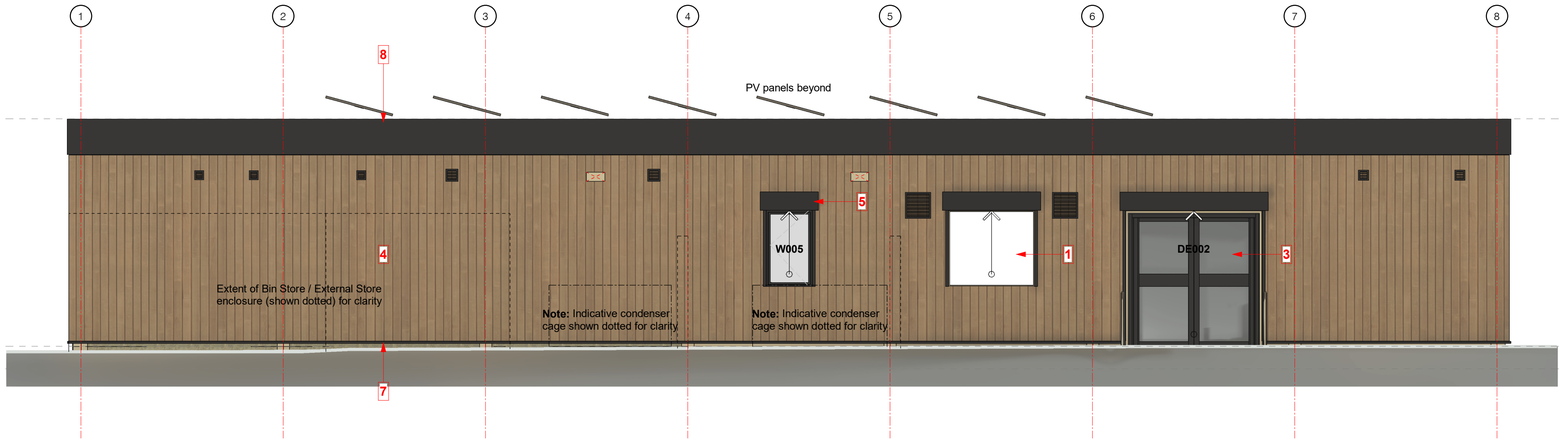

Elevation C
1 : 50


Materials Key:

1. **Window** - Polyester powder coated aluminium double glazed (Colour: Jet Black RAL 9005)
2. **Door** - Insulated solid faced (Colour: Jet Black RAL 9005)
3. **Door** - Polyester powder coated aluminium double glazed (Colour: Jet Black RAL 9005)
4. **Cladding** - James Hardie Building Products 'Hardie Plank' cedar texture fibre cement cladding board, vertically laid 'open joint' style or similar equal and approved (Colour: Khaki Brown)
5. **Security Roller Shutters** - Polyester powder coated external 'manually operated' roller shutters (Colour: Jet Black RAL 9005)
6. **Polycarbonate Canopy**
7. **Metal trims** - Polyester powder coated aluminium (Colour: Jet Black RAL 9005)
8. **Module Fascia** - 575mm flat fascia (Colour: Black)

Elevation Materials Key
1 : 50



Elevation D
1 : 50

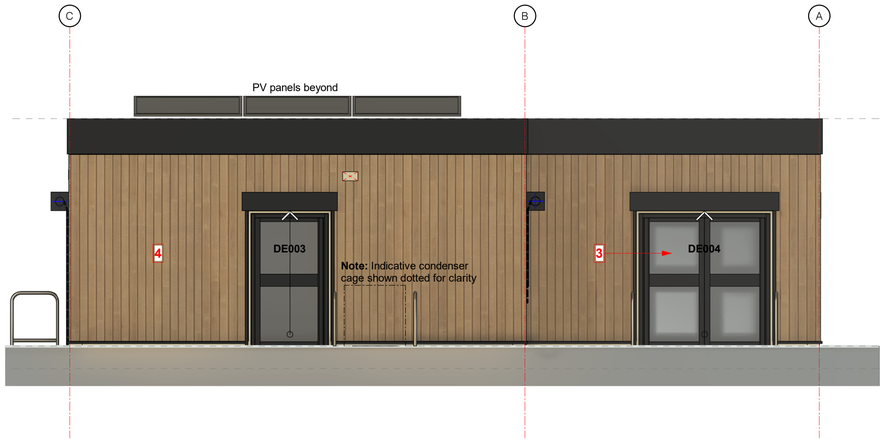

Elevation B
1 : 50

Portakabin®

Status:	Purpose Of Issue:
C1	Construction Issue

Client:
Turner & Townsend

Project:
YIF 22 Field of Os

Title:
G.A Elevations

Scale @ A1:	Date:	Drawn By:	Checked By:
1 : 50	22/10/25	MC	SPM

Opportunity Number:	Project Number:
OPP1374277	17043

Document Number: **PTK - A1 - 00 - D - A - 2001** Rev: **C01**