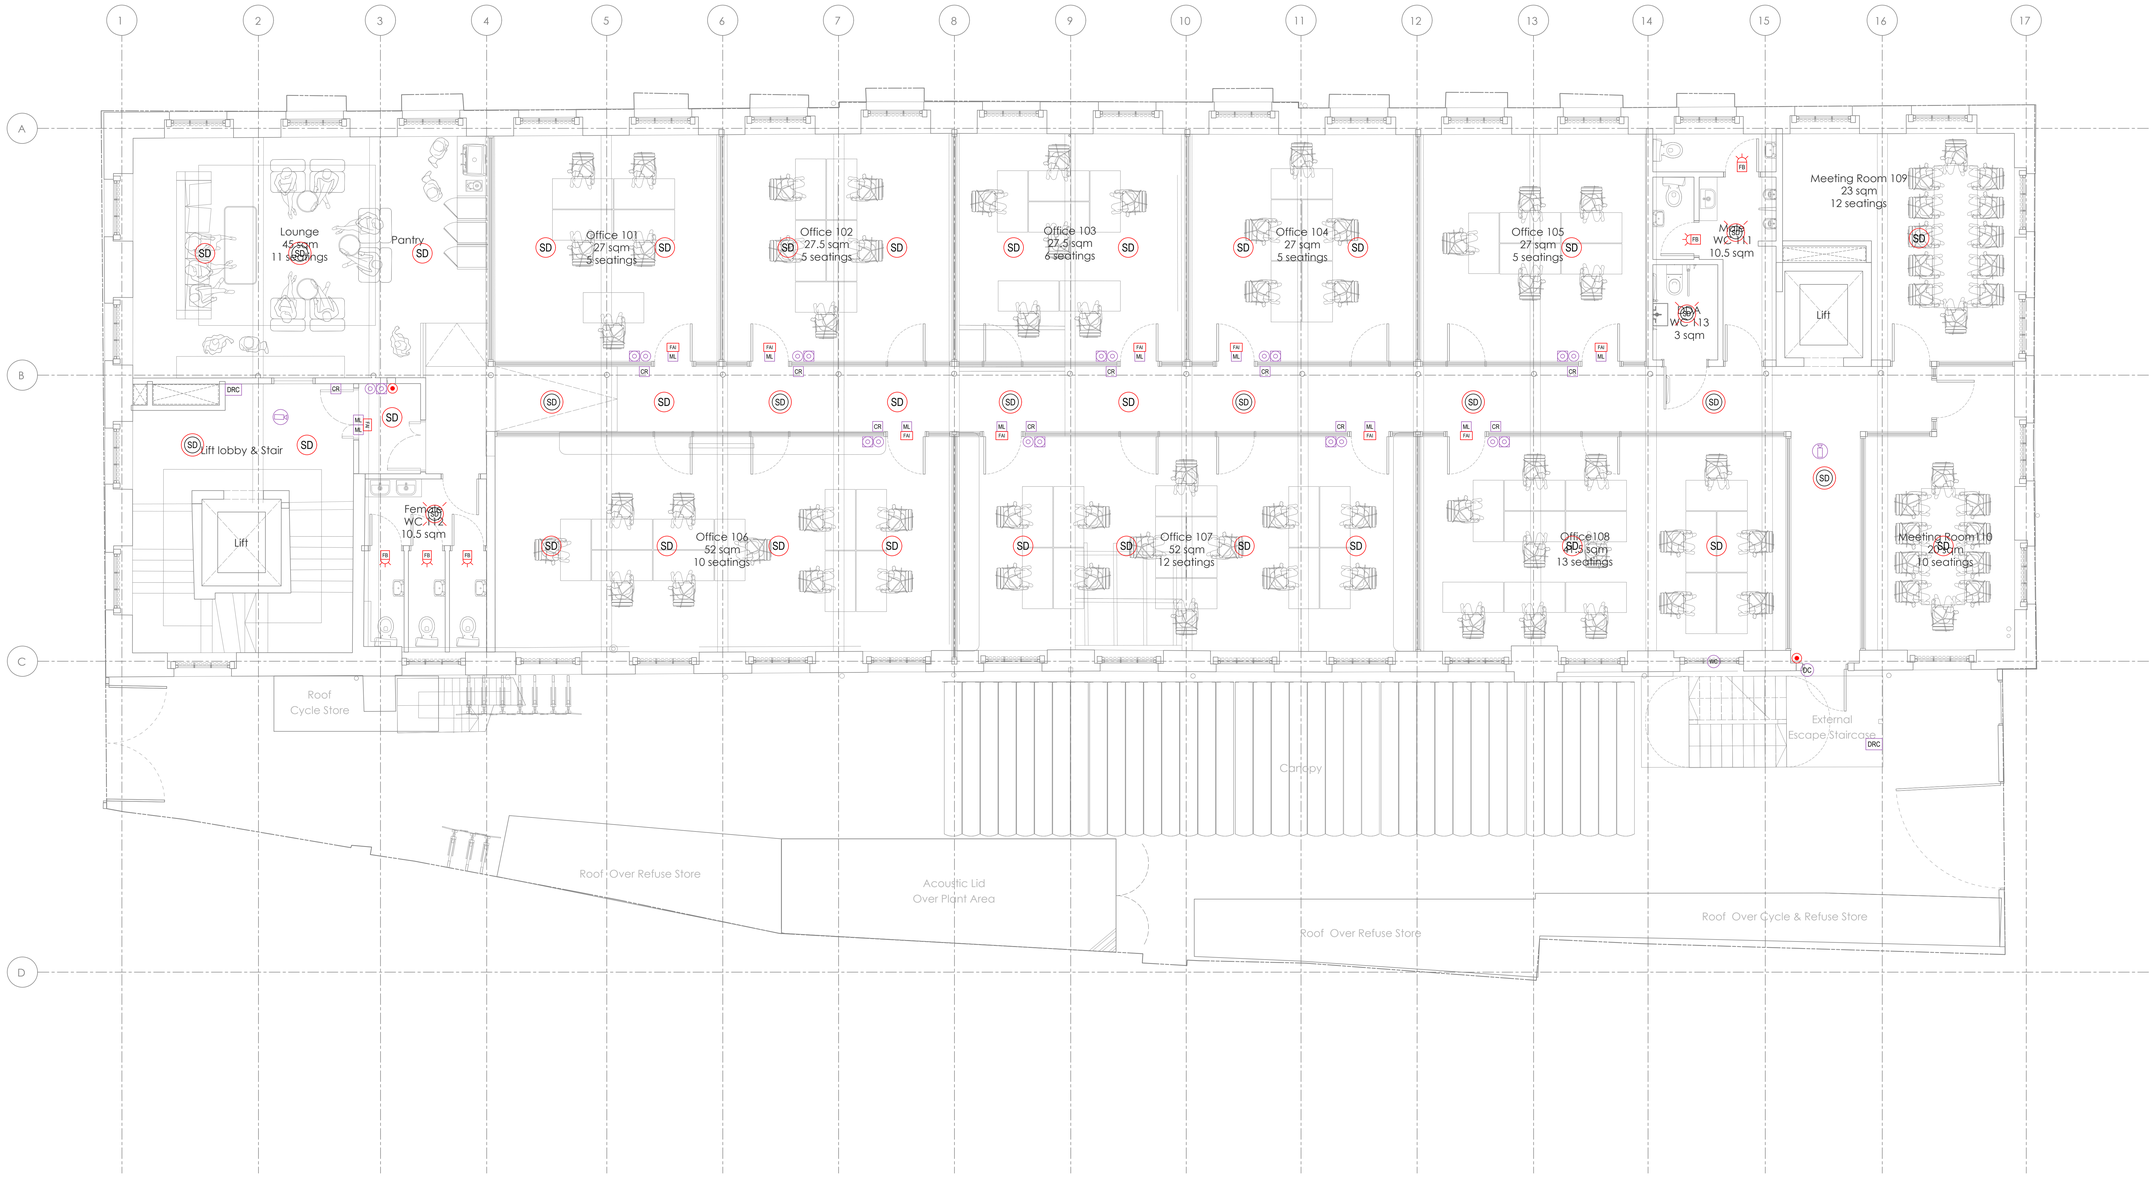


0.5 0 0.5 1 1.5 2 2.5
SCALE 1:50 m

DISCLAIMER NOTES:

- THIS DOCUMENT IS COPYRIGHT OF THE ORIGINATOR AND MUST BE TREATED AS CONFIDENTIAL
- THIS DOCUMENT MUST NOT BE ALTERED, REPRODUCED OR DISTRIBUTED WITHOUT PRIOR WRITTEN CONSENT OF THE ORIGINATOR
- THIS DOCUMENT MUST NOT BE ALTERED - THE ORIGINATOR ACCEPTS NO RESPONSIBILITY FOR ANY DISCREPANCIES ARISING AS A RESULT OF THE ORIGINATORS INFORMATION BEING ALTERED BY OTHERS
- ANY DISCREPANCY MUST BE REPORTED TO THE ORIGINATOR
- DO NOT SCALE THIS DOCUMENT - USE FIGURED DIMENSIONS ONLY
- ALL DIMENSIONS MUST BE CHECKED ON SITE PRIOR TO COMMENCEMENT OF ANY RELATED WORKS
- THIS DOCUMENT MUST BE READ IN CONJUNCTION WITH ALL SUPPORTING DOCUMENTS PRODUCED BY THE ORGINATOR AND OTHER PROJECT DISCIPLINES
- THE ORGINATOR ACCEPTS NO RESPONSIBILITY FOR THE ACCURACY OF BACKGROUND INFORMATION PRODUCED BY THIRD PARTIES - THIS MUST BE TREATED AS INDICATIVE ONLY
- USERS OF THIS DOCUMENT ARE RESPONSIBLE FOR CHECKING WHICH REVISION IS CURRENT
- THE DOCUMENT STATUS "INFORMATION" OR "PRELIMINARY", INDICATES THAT THIS DRAWING IS FOR REFERENCE PURPOSES ONLY - THE ORGINATOR WILL ACCEPT NO RESPONSIBILITY FOR THE COMPLETENESS OF INFORMATION UNDER THIS STATUS
- THE DOCUMENT STATUS "RECORD" OR "AS BUILT" HAS BEEN PREPARED, IN PART, BASED UPON INFORMATION FURNISHED BY OTHERS. WHILE THIS INFORMATION IS BELIEVED TO BE RELIABLE, THE ORIGINATOR ASSUMES NO RESPONSIBILITY FOR THE ACCURACY OF THIS "RECORD" OR "AS BUILT" DOCUMENT OR FOR ANY ERRORS OR OMISSIONS THAT MAY HAVE BEEN INCORPORATED INTO IT AS A RESULT OF INCORRECT INFORMATION PROVIDED TO THE ORIGINATOR. THOSE RELYING ON THE "RECORD" OR "AS BUILT" DOCUMENT ARE ADVISED TO OBTAIN INDEPENDENT VERIFICATION OF ITS ACCURACY

DRAWING NOTES:

CDM REGULATIONS 2015
SIGNIFICANT OR NON-OBVIOUS RISKS AND RISKS WHICH ARE DIFFICULT TO MANAGE ARE IDENTIFIED ON THIS DRAWING USING THE FOLLOWING SYMBOL IDENTIFIED TO THE RIGHT WITH BRIEF ACCOMPANYING TEXT. FOR FURTHER DETAILS OF THE RISKS IDENTIFIED BY DESIGNERS. REFERENCE SHOULD BE MADE TO CDM HAZARD REGISTER.

NOTES:

1. THIS DRAWING SHALL BE READ IN CONJUNCTION WITH ALL OTHER DOCUMENTATION, RELEVANT TO THE PROJECT, INCLUDING THE M&E SPECIFICATIONS, M&E DRAWING AND SCHEMATICS.
2. DO NOT SCALE THE POSITION OF ANY ITEM OF EQUIPMENT OR OUTLET ON THIS DRAWING.
3. ALL DESIGNS REFERENCE CURRENT BRITISH STANDARDS, BUILDING REGULATIONS, CIBSE GUIDES AND ANY OTHER RELEVANT REGULATION
4. THIS IS A RIBA STAGE 3 DESIGN DRAWING AND SHOWS INFORMATION AND DETAILS WHICH COMMENSURATE WITH THE DESIGN STAGE AS DEFINED WITHIN BSRIA BG/5-DESIGN ACTIVITIES AND DRAWING AND MODEL DEFINITIONS. DEVELOPMENT OF THIS INFORMATION INTO WORKING/INSTALLATION DRAWINGS WILL BE UNDERTAKEN DURING STAGE 4. THESE DRAWINGS ARE NOT TO BE RELIED UPON AS SITE INSTALLATION/WORKING DRAWINGS. IF USED FOR THIS PURPOSE THIS WILL BE AT THE CONTRACTOR'S OWN RISK.
5. MANUAL CALL POINTS CAN BE RELOCATED FROM FINAL EXITS IN LICENSED AREAS AND INSTEAD PROVIDED BEHIND A STAFFED BAR AREA TO REDUCE FALSE ALARMS FROM MALICIOUS OR ACCIDENTAL ACTIVATIONS BY MEMBERS OF THE PUBLIC
6. THE FIRE ALARM SYSTEM SHALL BE FULLY INTERFACED WITH ALL MUSIC-PRODUCING APPARATUS WITHIN LICENSED AREAS AND AUDIO EQUIPMENT WITHIN THE RECORDING STUDIO BASEMENT AREAS. UPON ACTIVATION OF THE FIRE ALARM, THE INTERFACE SHALL IMMEDIATELY MUTE OR SHUT DOWN ALL MUSIC AND AUDIO OUTPUTS

LEGEND:

SD	SMOKE DETECTOR
SD	SMOKE DETECTOR WITH SOUNDER
SD	SMOKE DETECTOR WITH SOUNDER AND BEACON
HD	HEAT DETECTOR WITH SOUNDER
FS	CEILING MOUNTED FIRE SOUNDER
FS	WALL MOUNTED FIRE SOUNDER
FB	WALL MOUNTED FIRE BEACON
	IP RATED WALL MOUNTED FLASHING BEACON WITH SOUNDER
FAP	FIRE ALARM PANEL
FARP	FIRE ALARM REPEATER PANEL
FAI	FIRE ALARM INTERFACE
	MANUAL CALL POINT
K	KEY OPERATED MANUAL CALL POINT
	PUSH TO EXIT BUTTON
	EMERGENCY BREAK GLASS DOOR RELEASE
CR	CARD READER
ML	MAG LOCK
VE	VIDEO ENTRY UNIT
AE	AUDIO ENTRY UNIT
DC	DOOR CONTACT
WC	WINDOW CONTACT
	CCTV CAMERA
DRP	DISABLED REFUGE PANEL
DRC	DISABLED REFUGE CALL (IP RATED WHERE EXTERNAL)
DAP	DISABLED ALARM PANEL
IAP	INTRUDER ALARM PANEL
KP	KEYPAD
DH	DOOR HOLD
SVP	SMOKE VENT PANEL
CCTV	CCTV CABINET
ACP	ACCESS CONTROL PANEL
AC	ACCESS CONTROL

REV	DESCRIPTION	DATE	BY	CHKD
P02	STAGE 3 ISSUE – UPDATED ARCHITECTS GA'S	26/05/2026	IJ	CJ
P01	STAGE 3 ISSUE	22/05/2026	IJ	CJ

ORIGINATOR: www.ridge.co.uk

RIDGE

PROJECT NUMBER:

CLIENT:
MAKE DEVELOPMENTS

IN ASSOCIATION WITH:

PROJECT:
MARLSBRO HOUSE
MANCHESTER

TITLE:
ELECTRICAL SERVICES
FIRE ALARM & SECURITY LAYOUT
FIRST FLOOR

DRAWN BY:	IJ	CHECKED BY:	CJ	APPROVED BY:	MH

SCALE: 1:50 @ A0 DATE: 26.05.26

STATUS: DESCRIPTION:
S4 SUITABLE FOR STAGE APPROVAL

DRAWING No: 5031691-RDG-XX-01-D-E-670002.dwg

PROJECT:	ORG:	FUNCTION:	SPATIAL:	FORM:	DISCIPLINE:	NUMBER:	REV:
5031691	RDG	XX	01	D	E	670002	P02