Note: This drawing is to be used for 'Roof Plan' purposes only

This drawing to be read in conjunction with Portakabin Limited drawing numbers:

PTK-A1-00-D-A-1001 - G.A Floor Plan
PTK-A1-00-D-A-1401 - Fire Strategy Appraisal
PTK-A1-00-D-A-1803 - Proposed Site Plan
PTK-A1-00-D-A-2001 - G.A Elevations

This drawing is to be read in conjunction with all relevant M&E Consultant detail design drawings and specifications


Copyright Portakabin Limited 2025.

Porta and Portakabin are registered trademarks.

This drawing is the property of Portakabin Limited. It must not be copied, reproduced or divulged to anyone without written permission.

Do not scale off this drawing. All discrepancies to be reported to Portakabin Limited.

Rev:	Date:	Description:	By:	Chk:
P01	04/11/25	First Issue	MC	SPM
P02	01/12/25	Roof fall confirmed following receipt of Build Warranty dwg no 2906-120A, PV layout added to suit LP Swift Electrical dwg no C2383-LPS-XX-ZZ-DR-E-6901-P01 in email 1st December 2025	MC	SPM
P03	15/01/26	PV roof panels updated	MC	SPM
P04	31/03/26	PV layout updated to suit LP Swift dwg no C2383-LPS-XX-ZZ-DR-E-6901 Rev P03	MC	SPM
P05	20/04/26	PV layout updated to suit LP Swift dwg no C2383-LPS-XX-ZZ-DR-E-6901 Rev P06	MC	SPM
C01	26/05/26	Construction Issue	MC	SPM

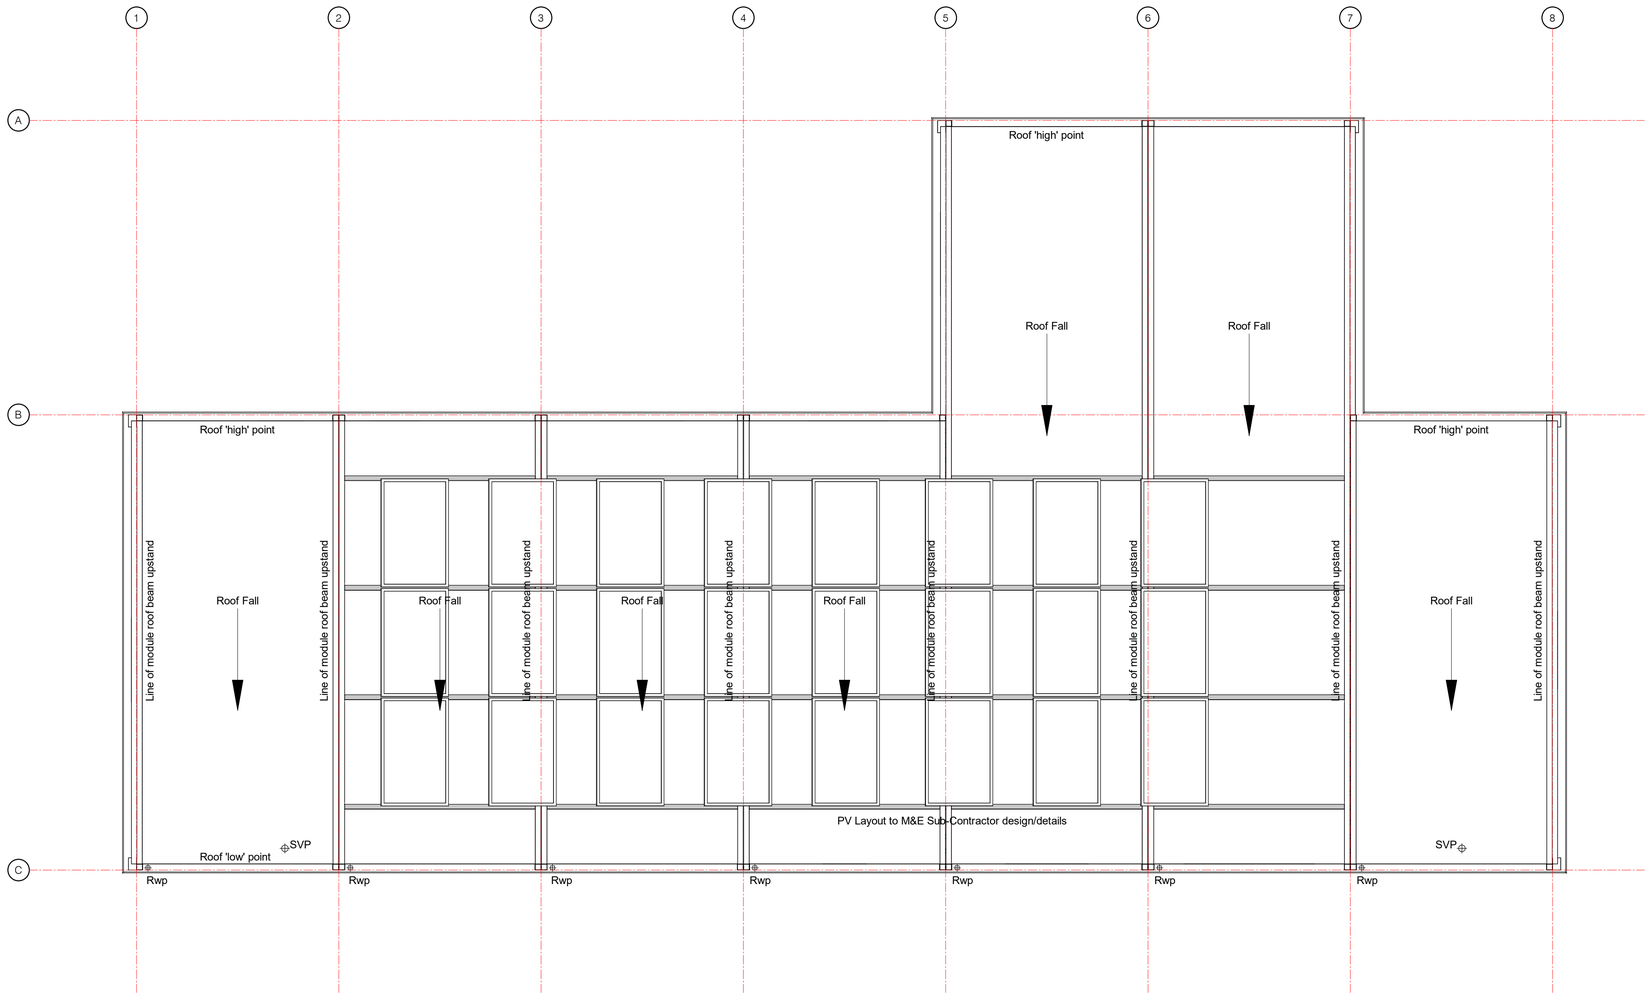

1:50 0 1 2 3 4 5 m

Portakabin®

Status: C1
Purpose Of Issue: Construction Issue

Client: **Turner & Townsend**

Project: YIF 22 Field of Os

Title: Roof Plan

Scale @ A1:	Date:	Drawn By:	Checked By:
1 : 50	04/11/25	MC	SPM

Opportunity Number: OPP1374277
Project Number: 17043

Document Number: **PTK - A1 - 01 - D - A - 1002**
Rev: **C01**