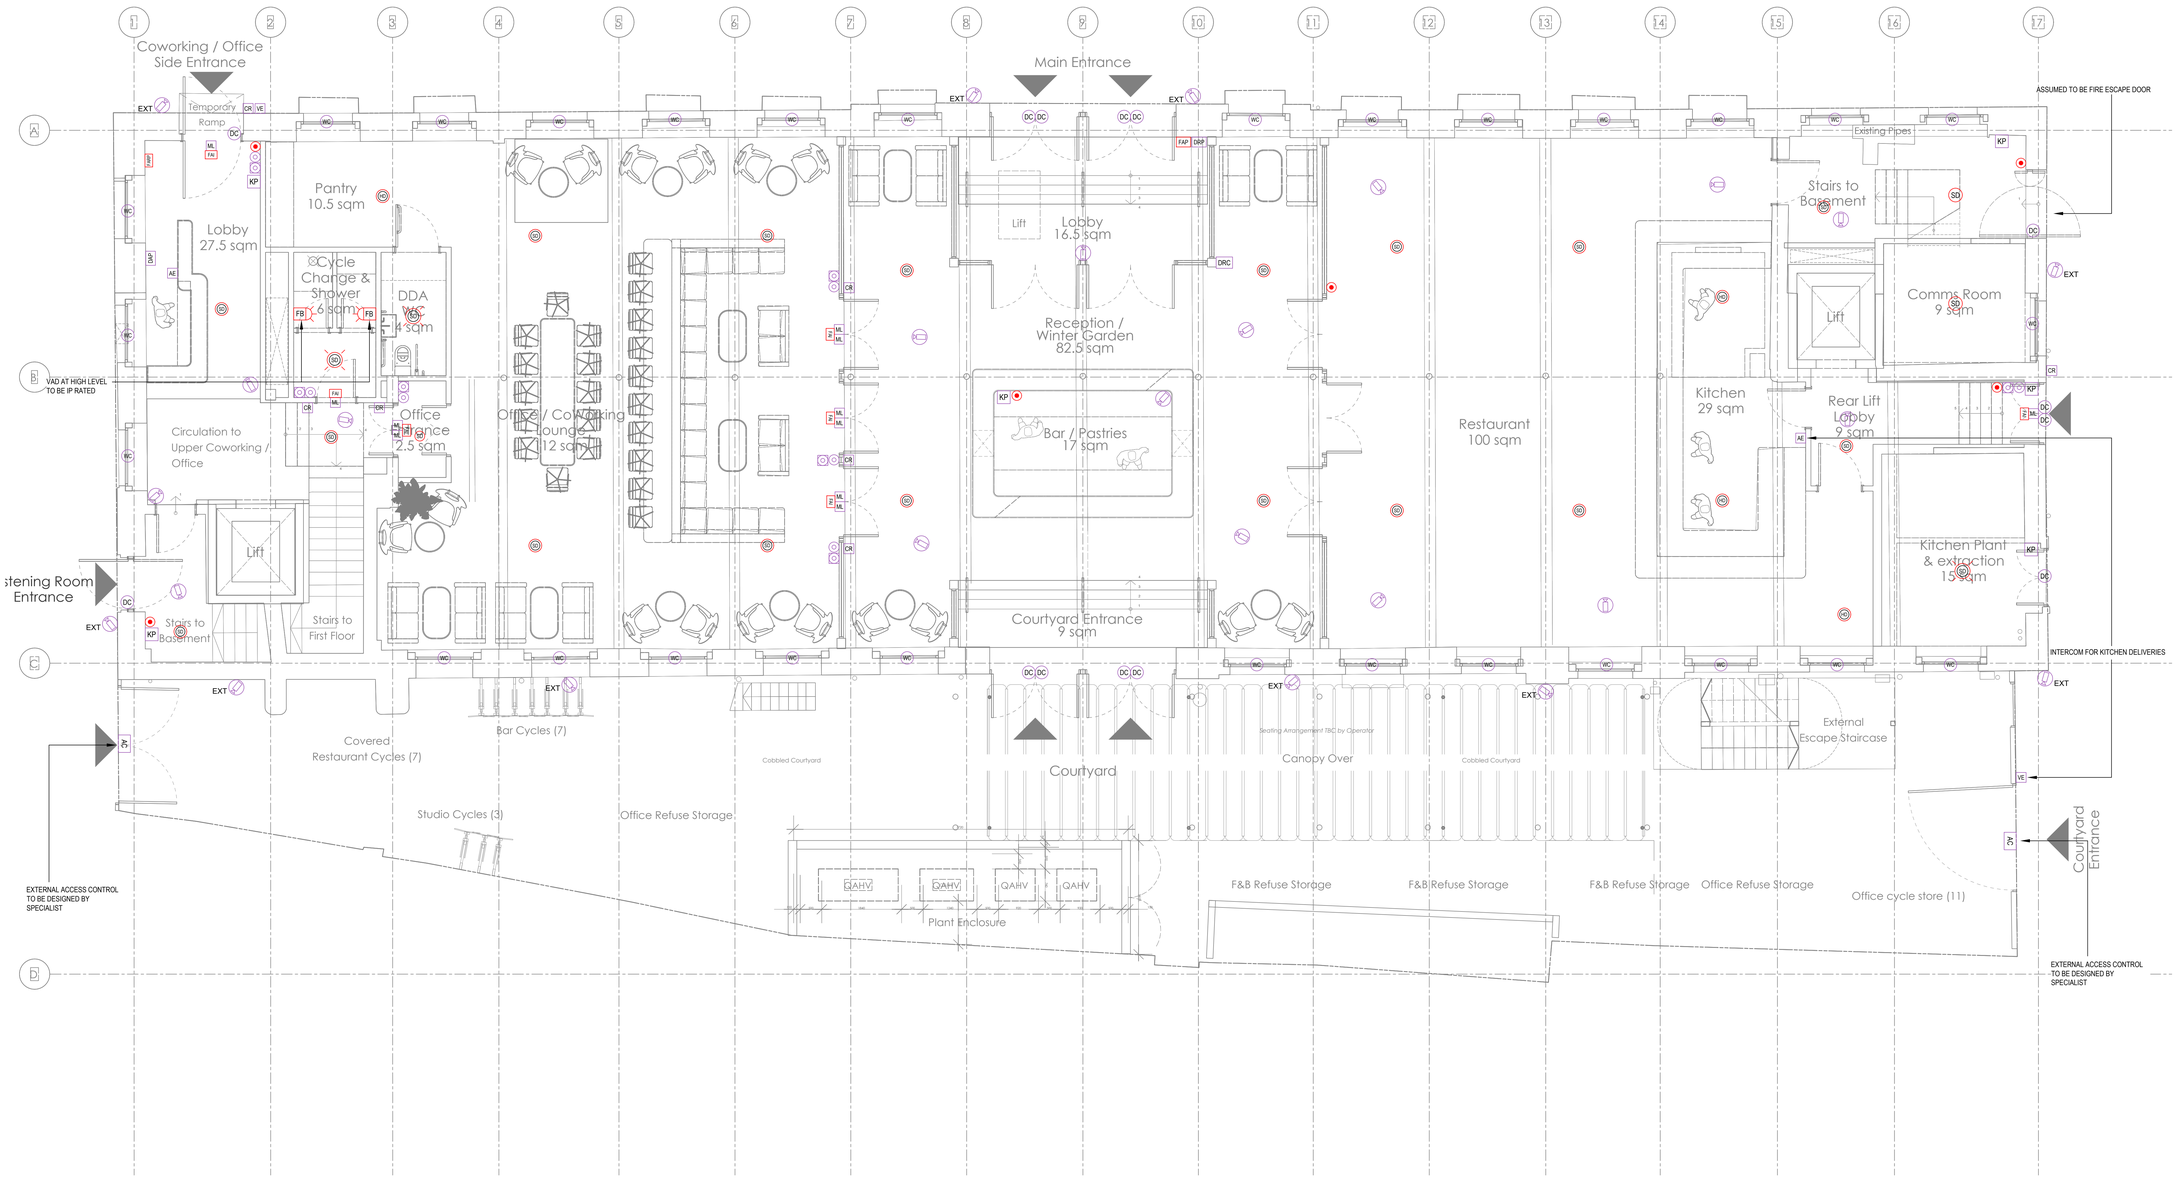


DISCLAIMER NOTES:

- THIS DOCUMENT IS COPYRIGHT OF THE ORIGINATOR AND MUST BE TREATED AS CONFIDENTIAL
- THIS DOCUMENT MUST NOT BE ALTERED, REPRODUCED OR DISTRIBUTED WITHOUT PRIOR WRITTEN CONSENT OF THE ORIGINATOR
- THIS DOCUMENT MUST NOT BE ALTERED - THE ORIGINATOR ACCEPTS NO RESPONSIBILITY FOR ANY DISCREPANCIES ARISING AS A RESULT OF THE ORIGINATORS INFORMATION BEING ALTERED BY OTHERS
- ANY DISCREPANCY MUST BE REPORTED TO THE ORIGINATOR
- DO NOT SCALE THIS DOCUMENT - USE FIGURED DIMENSIONS ONLY
- ALL DIMENSIONS MUST BE CHECKED ON SITE PRIOR TO COMMENCEMENT OF ANY RELATED WORKS
- THIS DOCUMENT MUST BE READ IN CONJUNCTION WITH ALL SUPPORTING DOCUMENTS PRODUCED BY THE ORIGINATOR AND OTHER PROJECT DISCIPLINES
- THE ORIGINATOR ACCEPTS NO RESPONSIBILITY FOR THE ACCURACY OF BACKGROUND INFORMATION PRODUCED BY THIRD PARTIES - THIS MUST BE TREATED AS INDICATIVE ONLY
- USERS OF THIS DOCUMENT ARE RESPONSIBLE FOR CHECKING WHICH REVISION IS CURRENT
- THE DOCUMENT STATUS "INFORMATION" OR "PRELIMINARY", INDICATES THAT THIS DRAWING IS FOR REFERENCE PURPOSES ONLY - THE ORIGINATOR WILL ACCEPT NO RESPONSIBILITY FOR THE COMPLETENESS OF INFORMATION UNDER THIS STATUS
- THE DOCUMENT STATUS "RECORD" OR "AS BUILT" HAS BEEN PREPARED, IN PART, BASED UPON INFORMATION FURNISHED BY OTHERS. WHILE THIS INFORMATION IS BELIEVED TO BE RELIABLE, THE ORIGINATOR ASSUMES NO RESPONSIBILITY FOR THE ACCURACY OF THIS "RECORD" OR "AS BUILT" DOCUMENT OR FOR ANY ERRORS OR OMISSIONS THAT MAY HAVE BEEN INCORPORATED INTO IT AS A RESULT OF INCORRECT INFORMATION PROVIDED TO THE ORIGINATOR. THOSE RELYING ON THE "RECORD" OR "AS BUILT" DOCUMENT ARE ADVISED TO OBTAIN INDEPENDENT VERIFICATION OF ITS ACCURACY

DRAWING NOTES:

CDM REGULATIONS 2015
SIGNIFICANT OR NON-OBVIOUS RISKS AND RISKS WHICH ARE DIFFICULT TO MANAGE ARE IDENTIFIED ON THIS DRAWING USING THE FOLLOWING SYMBOL IDENTIFIED TO THE RIGHT WITH BRIEF ACCOMPANYING TEXT. FOR FURTHER DETAILS OF THE RISKS IDENTIFIED BY DESIGNERS. REFERENCE SHOULD BE MADE TO CDM HAZARD REGISTER.

NOTES:

1. THIS DRAWING SHALL BE READ IN CONJUNCTION WITH ALL OTHER DOCUMENTATION, RELEVANT TO THE PROJECT, INCLUDING THE M&E SPECIFICATIONS, M&E DRAWING AND SCHEMATICS.
2. DO NOT SCALE THE POSITION OF ANY ITEM OF EQUIPMENT OR OUTLET ON THIS DRAWING.
3. ALL DESIGNS REFERENCE CURRENT BRITISH STANDARDS, BUILDING REGULATIONS, CIBSE GUIDES AND ANY OTHER RELEVANT REGULATION.
4. THIS IS A RIBA STAGE 3 DESIGN DRAWING AND SHOWS INFORMATION AND DETAILS WHICH COMMENSURATE WITH THE DESIGN STAGE AS DEFINED WITHIN BSRIA BG/6 DESIGN ACTIVITIES AND DRAWING AND MODEL DEFINITIONS. DEVELOPMENT OF THIS INFORMATION INTO WORKING/INSTALLATION DRAWINGS WILL BE UNDERTAKEN DURING STAGE 4. THESE DRAWINGS ARE NOT TO BE RELIED UPON AS SITE INSTALLATION/WORKING DRAWINGS, IF USED FOR THIS PURPOSE THIS WILL BE AT THE CONTRACTOR'S OWN RISK.
5. MANUAL CALL POINTS CAN BE RELOCATED FROM FINAL EXITS IN LICENSED AREAS AND INSTEAD PROVIDED BEHIND A STAFFED BAR AREA TO REDUCE FALSE ALARMS FROM MALICIOUS OR ACCIDENTAL ACTIVATIONS BY MEMBERS OF THE PUBLIC
6. THE FIRE ALARM SYSTEM SHALL BE FULLY INTERFACED WITH ALL MUSIC-PRODUCING APPARATUS WITHIN LICENSED AREAS AND AUDIO EQUIPMENT WITHIN THE RECORDING STUDIO BASEMENT AREAS. UPON ACTIVATION OF THE FIRE ALARM, THE INTERFACE SHALL IMMEDIATELY MUTE OR SHUT DOWN ALL MUSIC AND AUDIO OUTPUTS

LEGEND:

- SD — SMOKE DETECTOR
- SD — SMOKE DETECTOR WITH SOUNDER
- SD — SMOKE DETECTOR WITH SOUNDER AND BEACON
- HD — HEAT DETECTOR WITH SOUNDER
- FS — CEILING MOUNTED FIRE SOUNDER
- FS — WALL MOUNTED FIRE SOUNDER
- FB — WALL MOUNTED FIRE BEACON
- IP RATED WALL MOUNTED FLASHING BEACON WITH SOUNDER
- FAP — FIRE ALARM PANEL
- FARP — FIRE ALARM REPEATER PANEL
- FAI — FIRE ALARM INTERFACE
- MANUAL CALL POINT
- KEY OPERATED MANUAL CALL POINT
- PUSH TO EXIT BUTTON
- EMERGENCY BREAK GLASS DOOR RELEASE
- CR — CARD READER
- ML — MAG LOCK
- VE — VIDEO ENTRY UNIT
- AE — AUDIO ENTRY UNIT
- DC — DOOR CONTACT
- WC — WINDOW CONTACT
- CCTV CAMERA
- DRP — DISABLED REFUGE PANEL
- DRC — DISABLED REFUGE CALL (IP RATED WHERE EXTERNAL)
- DAP — DISABLED ALARM PANEL
- IAP — INTRUDER ALARM PANEL
- KP — KEYPAD
- DH — DOOR HOLD
- SVP — SMOKE VENT PANEL
- CCTV — CCTV CABINET
- ACP — ACCESS CONTROL PANEL
- AC — ACCESS CONTROL

REV	DESCRIPTION	DATE	BY	CHKD
P02	STAGE 3 ISSUE - UPDATED ARCHITECTS GA'S	26/05/2026	IJ	CJ
P01	STAGE 3 ISSUE	22/05/2026	IJ	CJ

ORIGINATOR: www.ridge.co.uk

RIDGE

PROJECT NUMBER:

CLIENT:
MAKE DEVELOPMENTS

IN ASSOCIATION WITH:

PROJECT:
MARLSBRO HOUSE
MANCHESTER

TITLE:
ELECTRICAL SERVICES
FIRE ALARM & SECURITY LAYOUT
GROUND FLOOR

DRAWN BY: IJ CHECKED BY: CJ APPROVED BY: MH

SCALE: 1:50 @ A0 DATE: 26.05.26

STATUS: DESCRIPTION:
S4 SUITABLE FOR STAGE APPROVAL

DRAWING No: 5031691-RDG-XX-00-D-E-670001.dwg

PROJECT:	ORG:	FUNCTION:	SPATIAL:	FORM:	DISCIPLINE:	NUMBER:	REV:
5031691	RDG	XX	00	D	E	670001	P02

0.5 0 0.5 1 1.5 2 2.5 m
SCALE 1:50