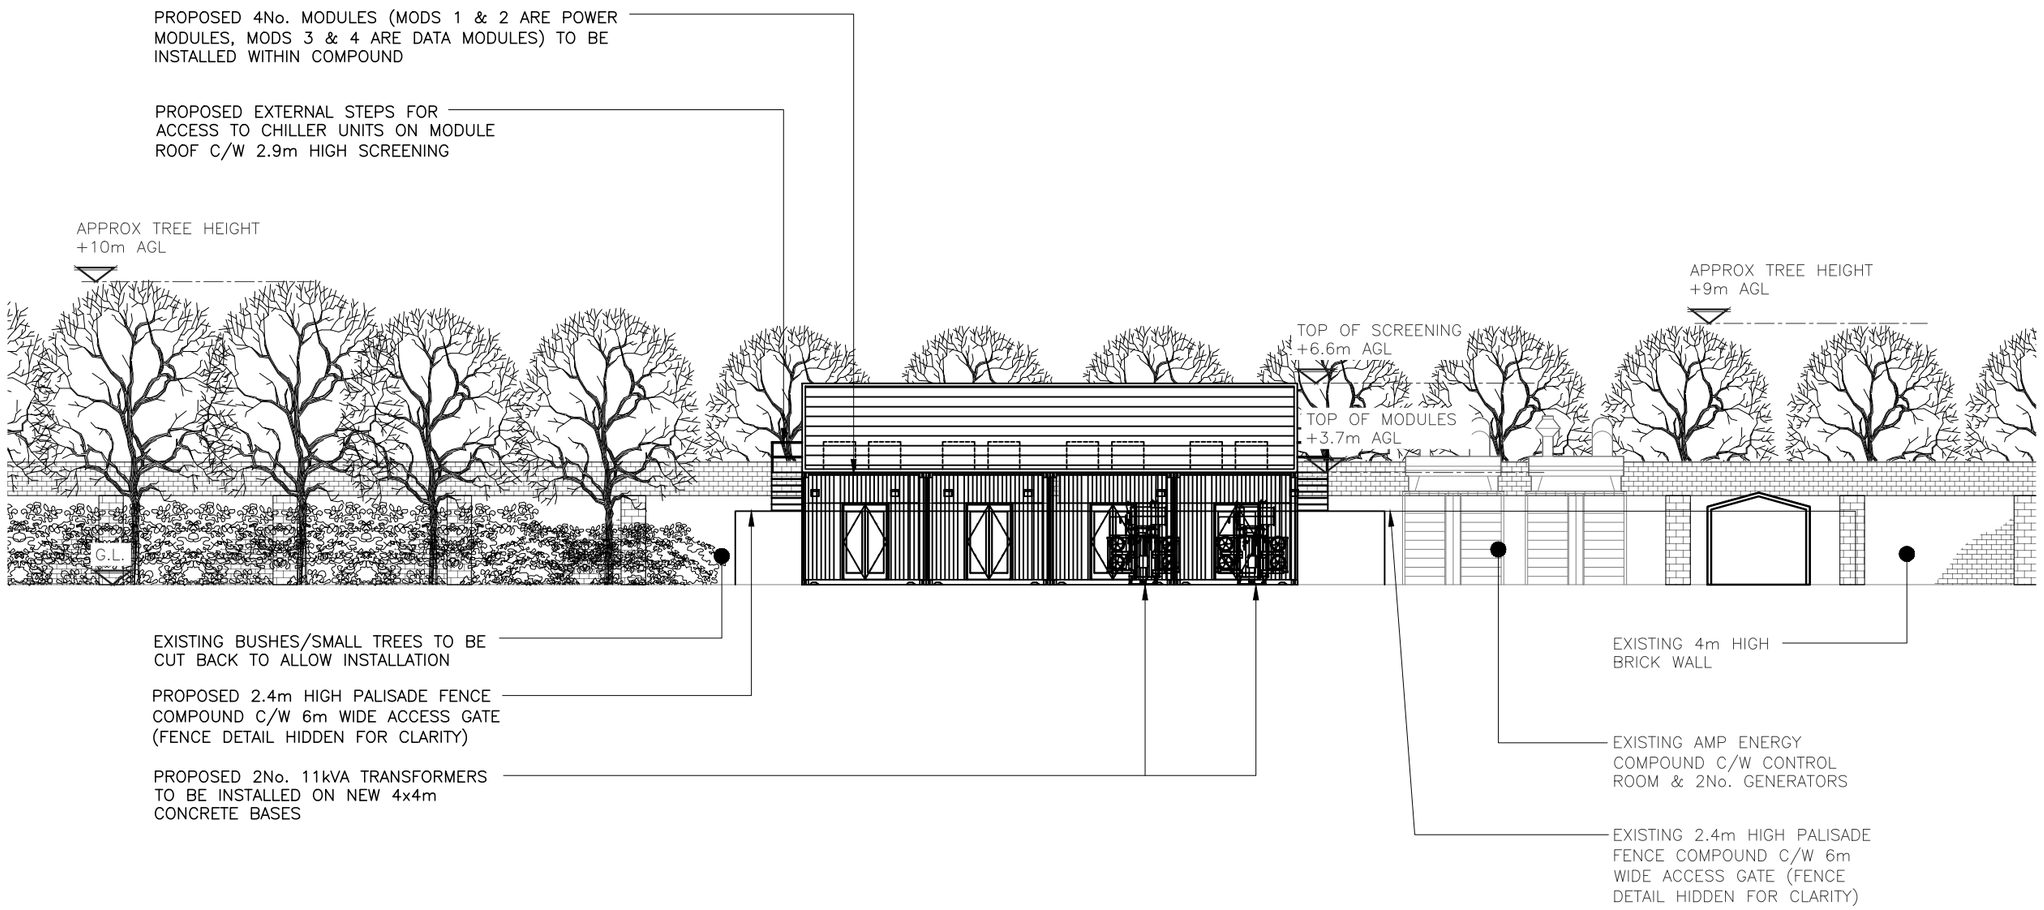


PROPOSED NORTH ELEVATION

(1:200)

ALL DIMENSIONS ARE IN mm UNLESS NOTED OTHERWISE

N.G.R | E: 387701 N: 397215

REV	MODIFICATION	BY	CH	DATE
B	ELEVATION REVISED	TR	TR	30.04.26
A	PLANNING ISSUE	GL	SB	30.05.25

Clarke Telecom
Unit E, Madison Place, Northampton Road,
Manchester, M40 5AG
Tel: 0161 785 4500
Fax: 0161 785 4501
Web: www.clarke-telecom.com

amp CLEAN ENERGY

Site Name	Opt.
WHITWORTH	–

Site Ref: No

P – 119060

Site Address / Contact Details

YARD TO REAR OF
THE DRESSER CENTRE
WHITWORTH STREET
MANCHESTER
M11 2NE

Drawing Title: PROPOSED NORTH ELEVATION

Purpose of issue: PLANNING — Dwg Rev: B

Drawing Number: 06

Surveyed By:	Original Sheet Size:	Pack Issue:
DW	A3	C

Drawn:	Date:	Checked:	Date:
GL	30.05.25	SB	30.05.25