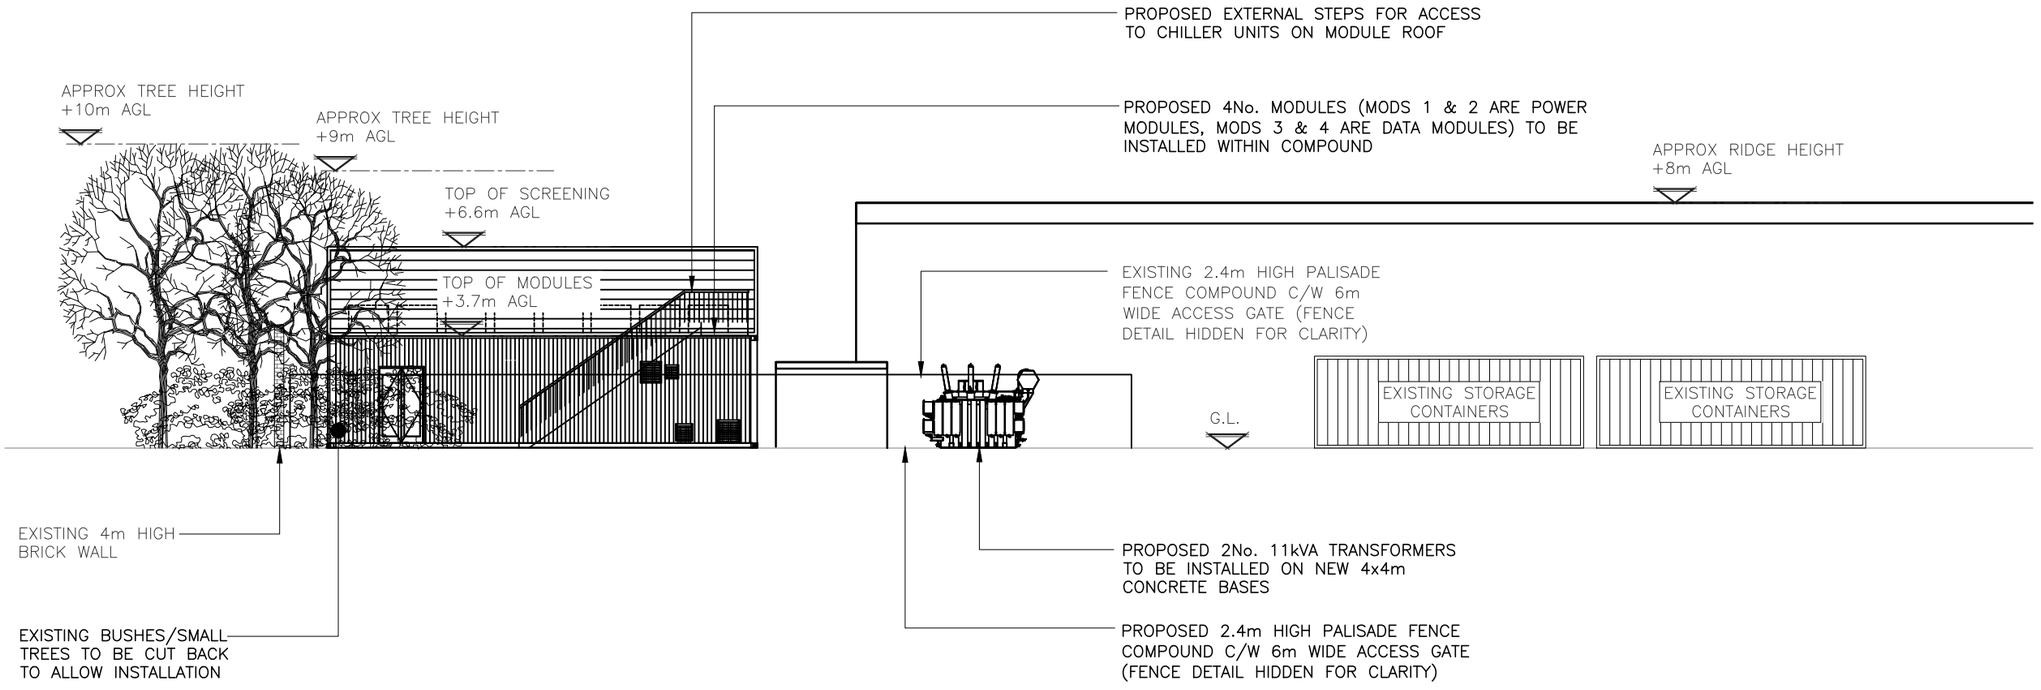



# PROPOSED EAST ELEVATION
(1:200)

ALL DIMENSIONS ARE IN mm UNLESS NOTED OTHERWISE

N.G.R | E: 387701 N: 397215

| REV | MODIFICATION | BY | CH | DATE |
|---|---|---|---|---|
| B | ELEVATION REVISED | TR | TR | 30.04.26 |
| A | PLANNING ISSUE | GL | SB | 30.05.25 |

Clarke Telecom
Unit E, Madison Place, Northampton Road,
Manchester, M40 5AG
Tel: 0161 785 4500
Fax: 0161 785 4501
Web: www.clarke-telecom.com

amp CLEAN ENERGY

| Site Name | Opt. |
|---|---|
| WHITWORTH | – |

Site Ref: No

P – 119060

Site Address / Contact Details

YARD TO REAR OF
THE DRESSER CENTRE
WHITWORTH STREET
MANCHESTER
M11 2NE

Drawing Title: PROPOSED EAST ELEVATION

Purpose of issue: PLANNING — Dwg Rev: B

Drawing Number: 08

| Surveyed By: | Original Sheet Size: | Pack Issue: |
|---|---|---|
| DW | A3 | C |

| Drawn: | Date: | Checked: | Date: |
|---|---|---|---|
| GL | 30.05.25 | SB | 30.05.25 |